



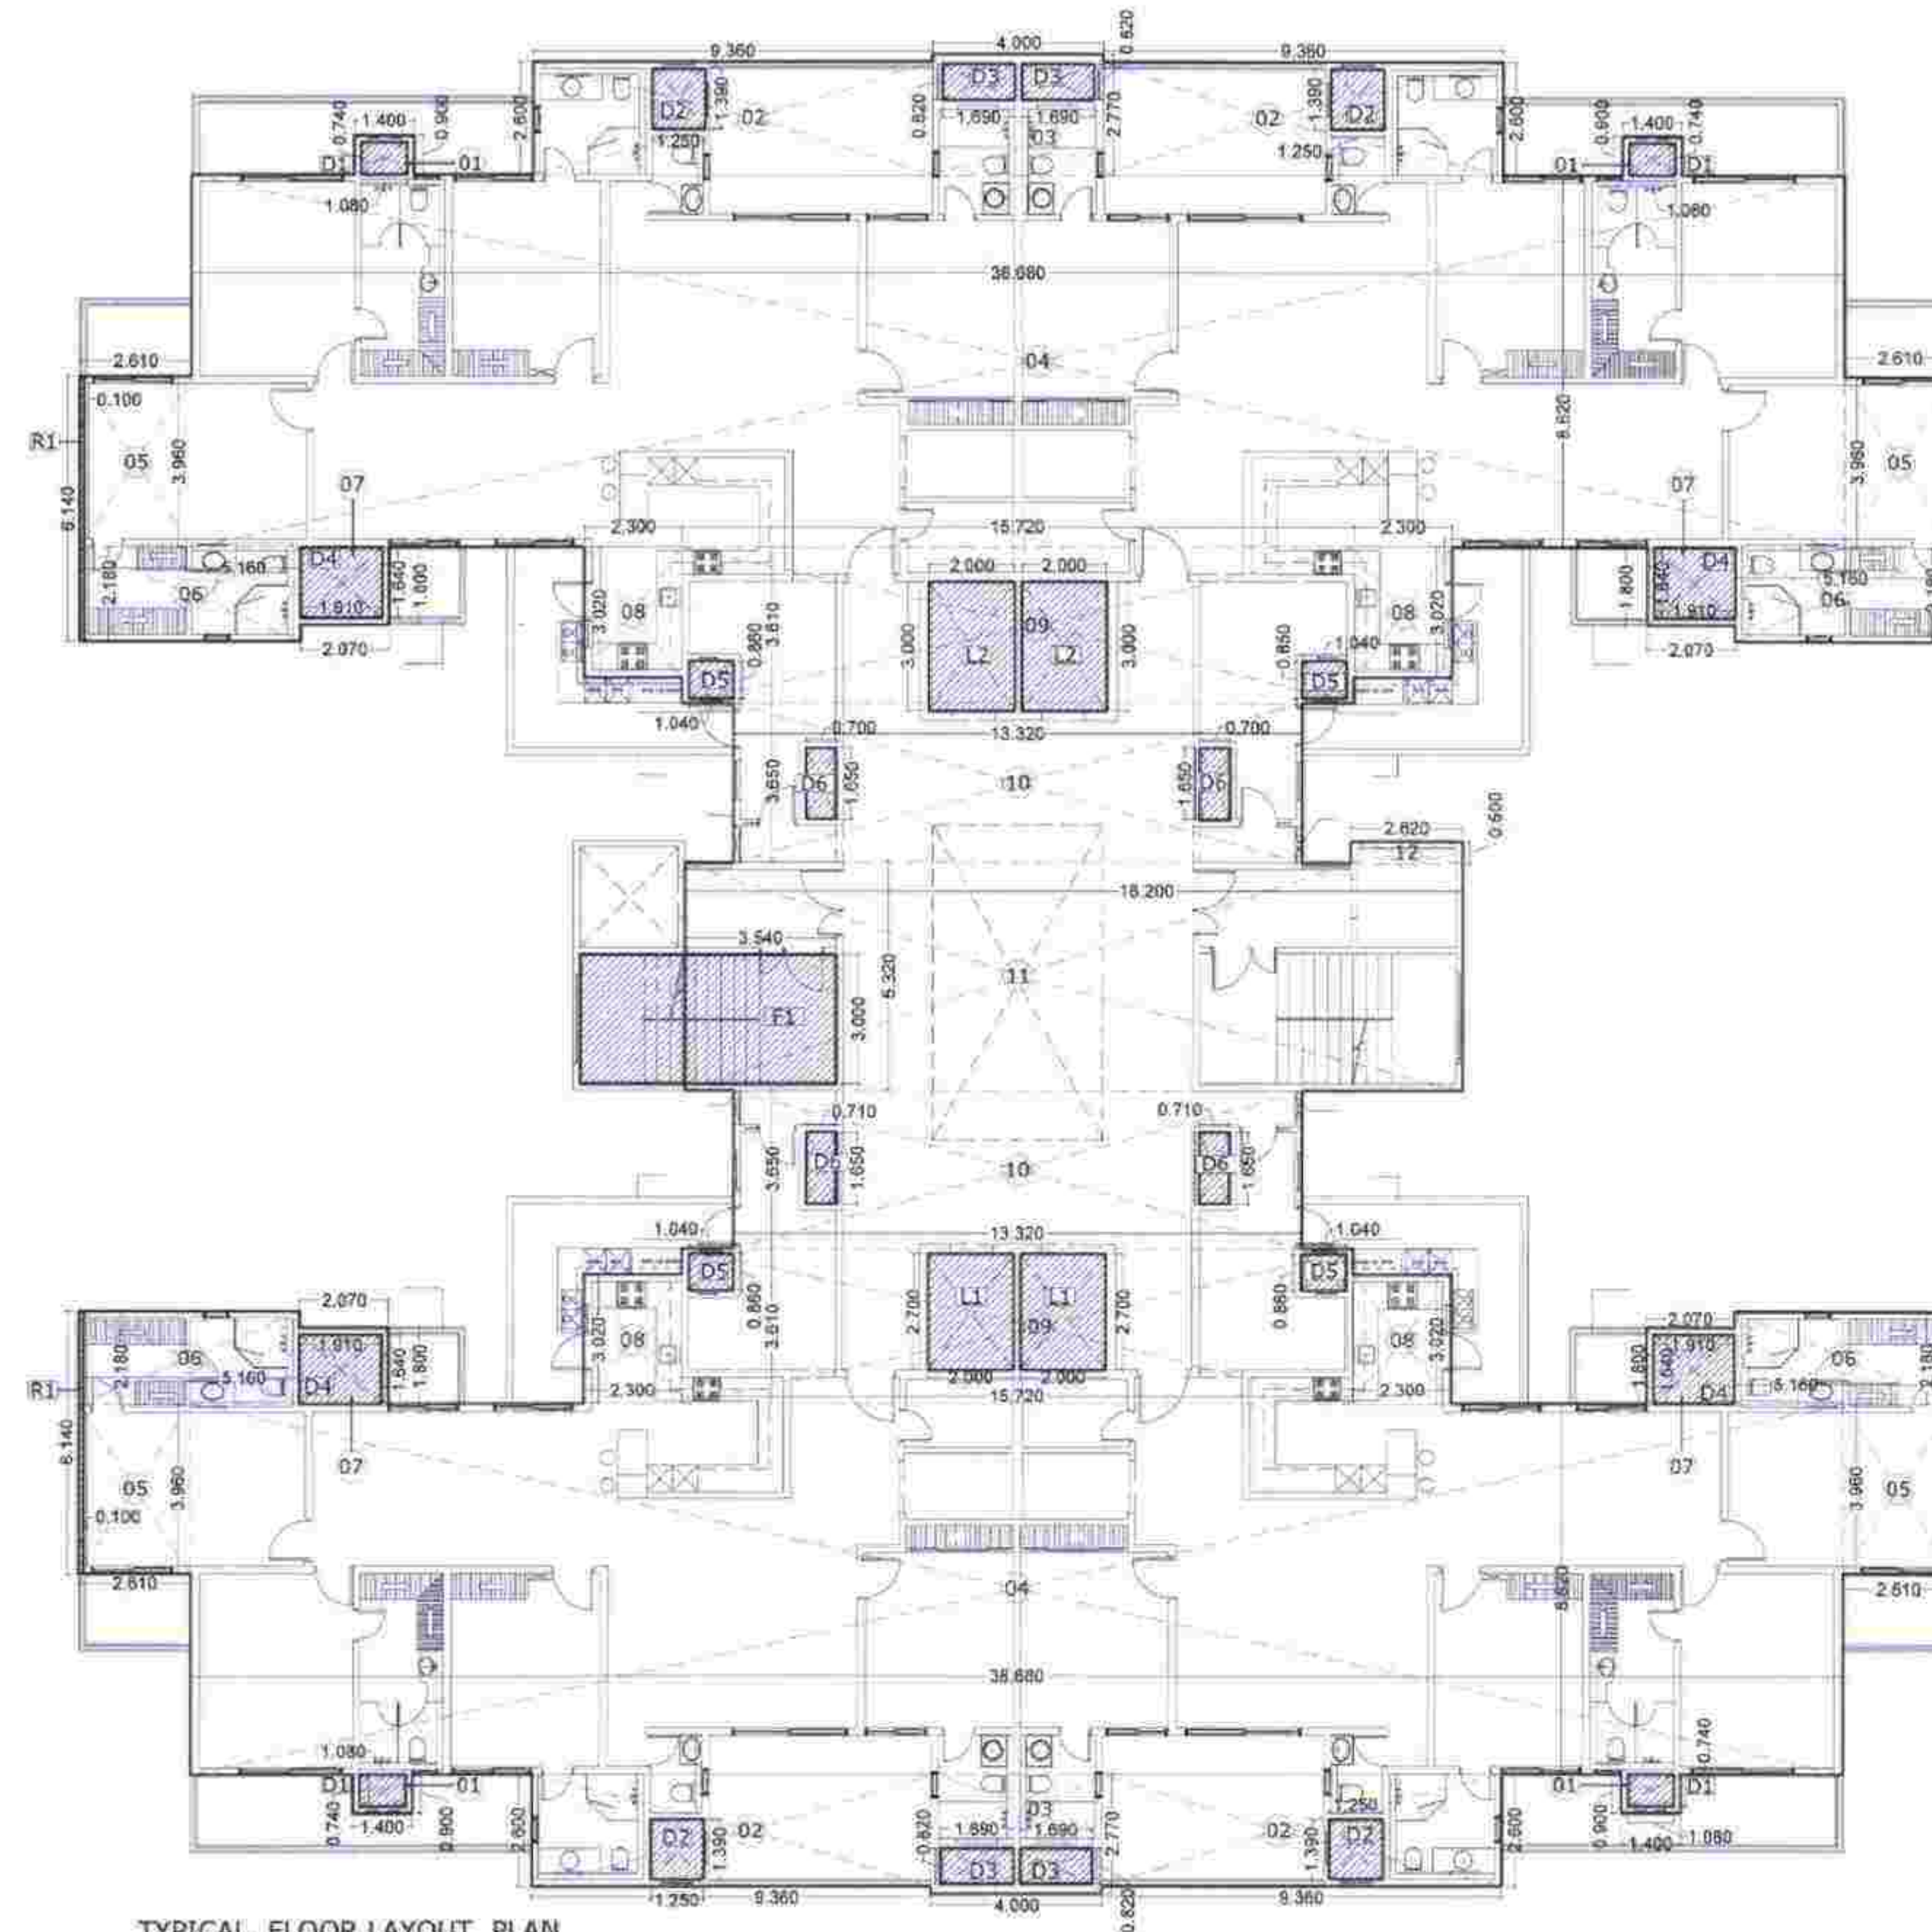

TYPICAL FLOOR LAYOUT PLAN  
(1st, 3rd, 5th, 7th, 9th, 11th, 15th,  
17th, 21st, 23rd FLOOR)

| F.A.R. AREA STATEMENT OF 1st, 3rd, 5th, 7th, 9th, 11th, 15th, 17th, 21st & 23rd FLOOR |          |   |       |   |     |           |       |
|---------------------------------------------------------------------------------------|----------|---|-------|---|-----|-----------|-------|
| DESCRIPTION                                                                           | L        | X | W     | X | NO. | TOTAL     | UNIT  |
| AREA OF RECTANGLE-01                                                                  | 1.400    | X | 0.900 | X | 4   | 5.040     | Sq.m. |
| AREA OF RECTANGLE-02                                                                  | 9.360    | X | 2.600 | X | 4   | 97.344    | Sq.m. |
| AREA OF RECTANGLE-03                                                                  | 4.000    | X | 2.770 | X | 2   | 22.160    | Sq.m. |
| AREA OF RECTANGLE-04                                                                  | 38.680   | X | 8.620 | X | 2   | 668.840   | Sq.m. |
| AREA OF RECTANGLE-05                                                                  | 2.420    | X | 3.990 | X | 4   | 41.342    | Sq.m. |
| AREA OF RECTANGLE-06                                                                  | 5.160    | X | 2.190 | X | 4   | 44.952    | Sq.m. |
| AREA OF RECTANGLE-07                                                                  | 2.070    | X | 1.800 | X | 4   | 14.904    | Sq.m. |
| AREA OF RECTANGLE-08                                                                  | 2.300    | X | 3.020 | X | 4   | 27.784    | Sq.m. |
| AREA OF RECTANGLE-09                                                                  | 15.720   | X | 3.610 | X | 2   | 113.498   | Sq.m. |
| AREA OF RECTANGLE-10                                                                  | 13.320   | X | 3.690 | X | 2   | 97.236    | Sq.m. |
| AREA OF RECTANGLE-11                                                                  | 18.200   | X | 5.330 | X | 1   | 96.824    | Sq.m. |
| AREA OF RECTANGLE-12                                                                  | 2.620    | X | 0.900 | X | 1   | 3.120     | Sq.m. |
| TOTAL                                                                                 |          |   |       |   |     | 1229.281  | Sq.m. |
| DEDUCTION AREA                                                                        |          |   |       |   |     |           |       |
| DUCT AREA                                                                             |          |   |       |   |     |           |       |
| AREA OF RECTANGLE-01                                                                  | 1.080    | X | 0.740 | X | 4   | 3.192     | Sq.m. |
| AREA OF RECTANGLE-02                                                                  | 1.250    | X | 1.390 | X | 4   | 6.960     | Sq.m. |
| AREA OF RECTANGLE-03                                                                  | 1.690    | X | 0.820 | X | 4   | 5.540     | Sq.m. |
| AREA OF RECTANGLE-04                                                                  | 1.910    | X | 0.860 | X | 4   | 6.530     | Sq.m. |
| AREA OF RECTANGLE-05                                                                  | 1.840    | X | 0.660 | X | 4   | 3.776     | Sq.m. |
| AREA OF RECTANGLE-06                                                                  | 0.710    | X | 1.850 | X | 4   | 5.488     | Sq.m. |
| TOTAL                                                                                 |          |   |       |   |     | 36.480    | Sq.m. |
| UPT AREA                                                                              |          |   |       |   |     |           |       |
| AREA OF UPT-01                                                                        | 2.000    | X | 2.700 | X | 2   | 10.800    | Sq.m. |
| AREA OF UPT-02                                                                        | 2.000    | X | 3.000 | X | 2   | 12.000    | Sq.m. |
| TOTAL                                                                                 |          |   |       |   |     | 22.800    | Sq.m. |
| FIRE ESCAPE STAIRCASE AREA                                                            |          |   |       |   |     |           |       |
| AREA OF RECTANGLE-01                                                                  | 3.540    | X | 3.000 | X | 1   | 10.620    | Sq.m. |
| AREA OF RECTANGLE-02 (Common area)                                                    | 0.100    | X | 6.140 | X | 2   | 1.228     | Sq.m. |
| TOTAL (DEDUCTION AREA+DUCT+UPT+FIRE ESCAPE STAIRCASE)                                 |          |   |       |   |     | 71.110    | Sq.m. |
| AREA OF ONE FLOOR                                                                     | 1229.281 |   |       |   |     | 1158.170  | Sq.m. |
| F.A.R. AREA STATEMENT OF 1st, 3rd, 5th, 7th, 9th, 11th, 15th, 17th, 21st & 23rd FLOOR |          |   |       |   |     |           |       |
|                                                                                       | 1158.150 |   |       | X | 10  | 11581.500 | Sq.m. |

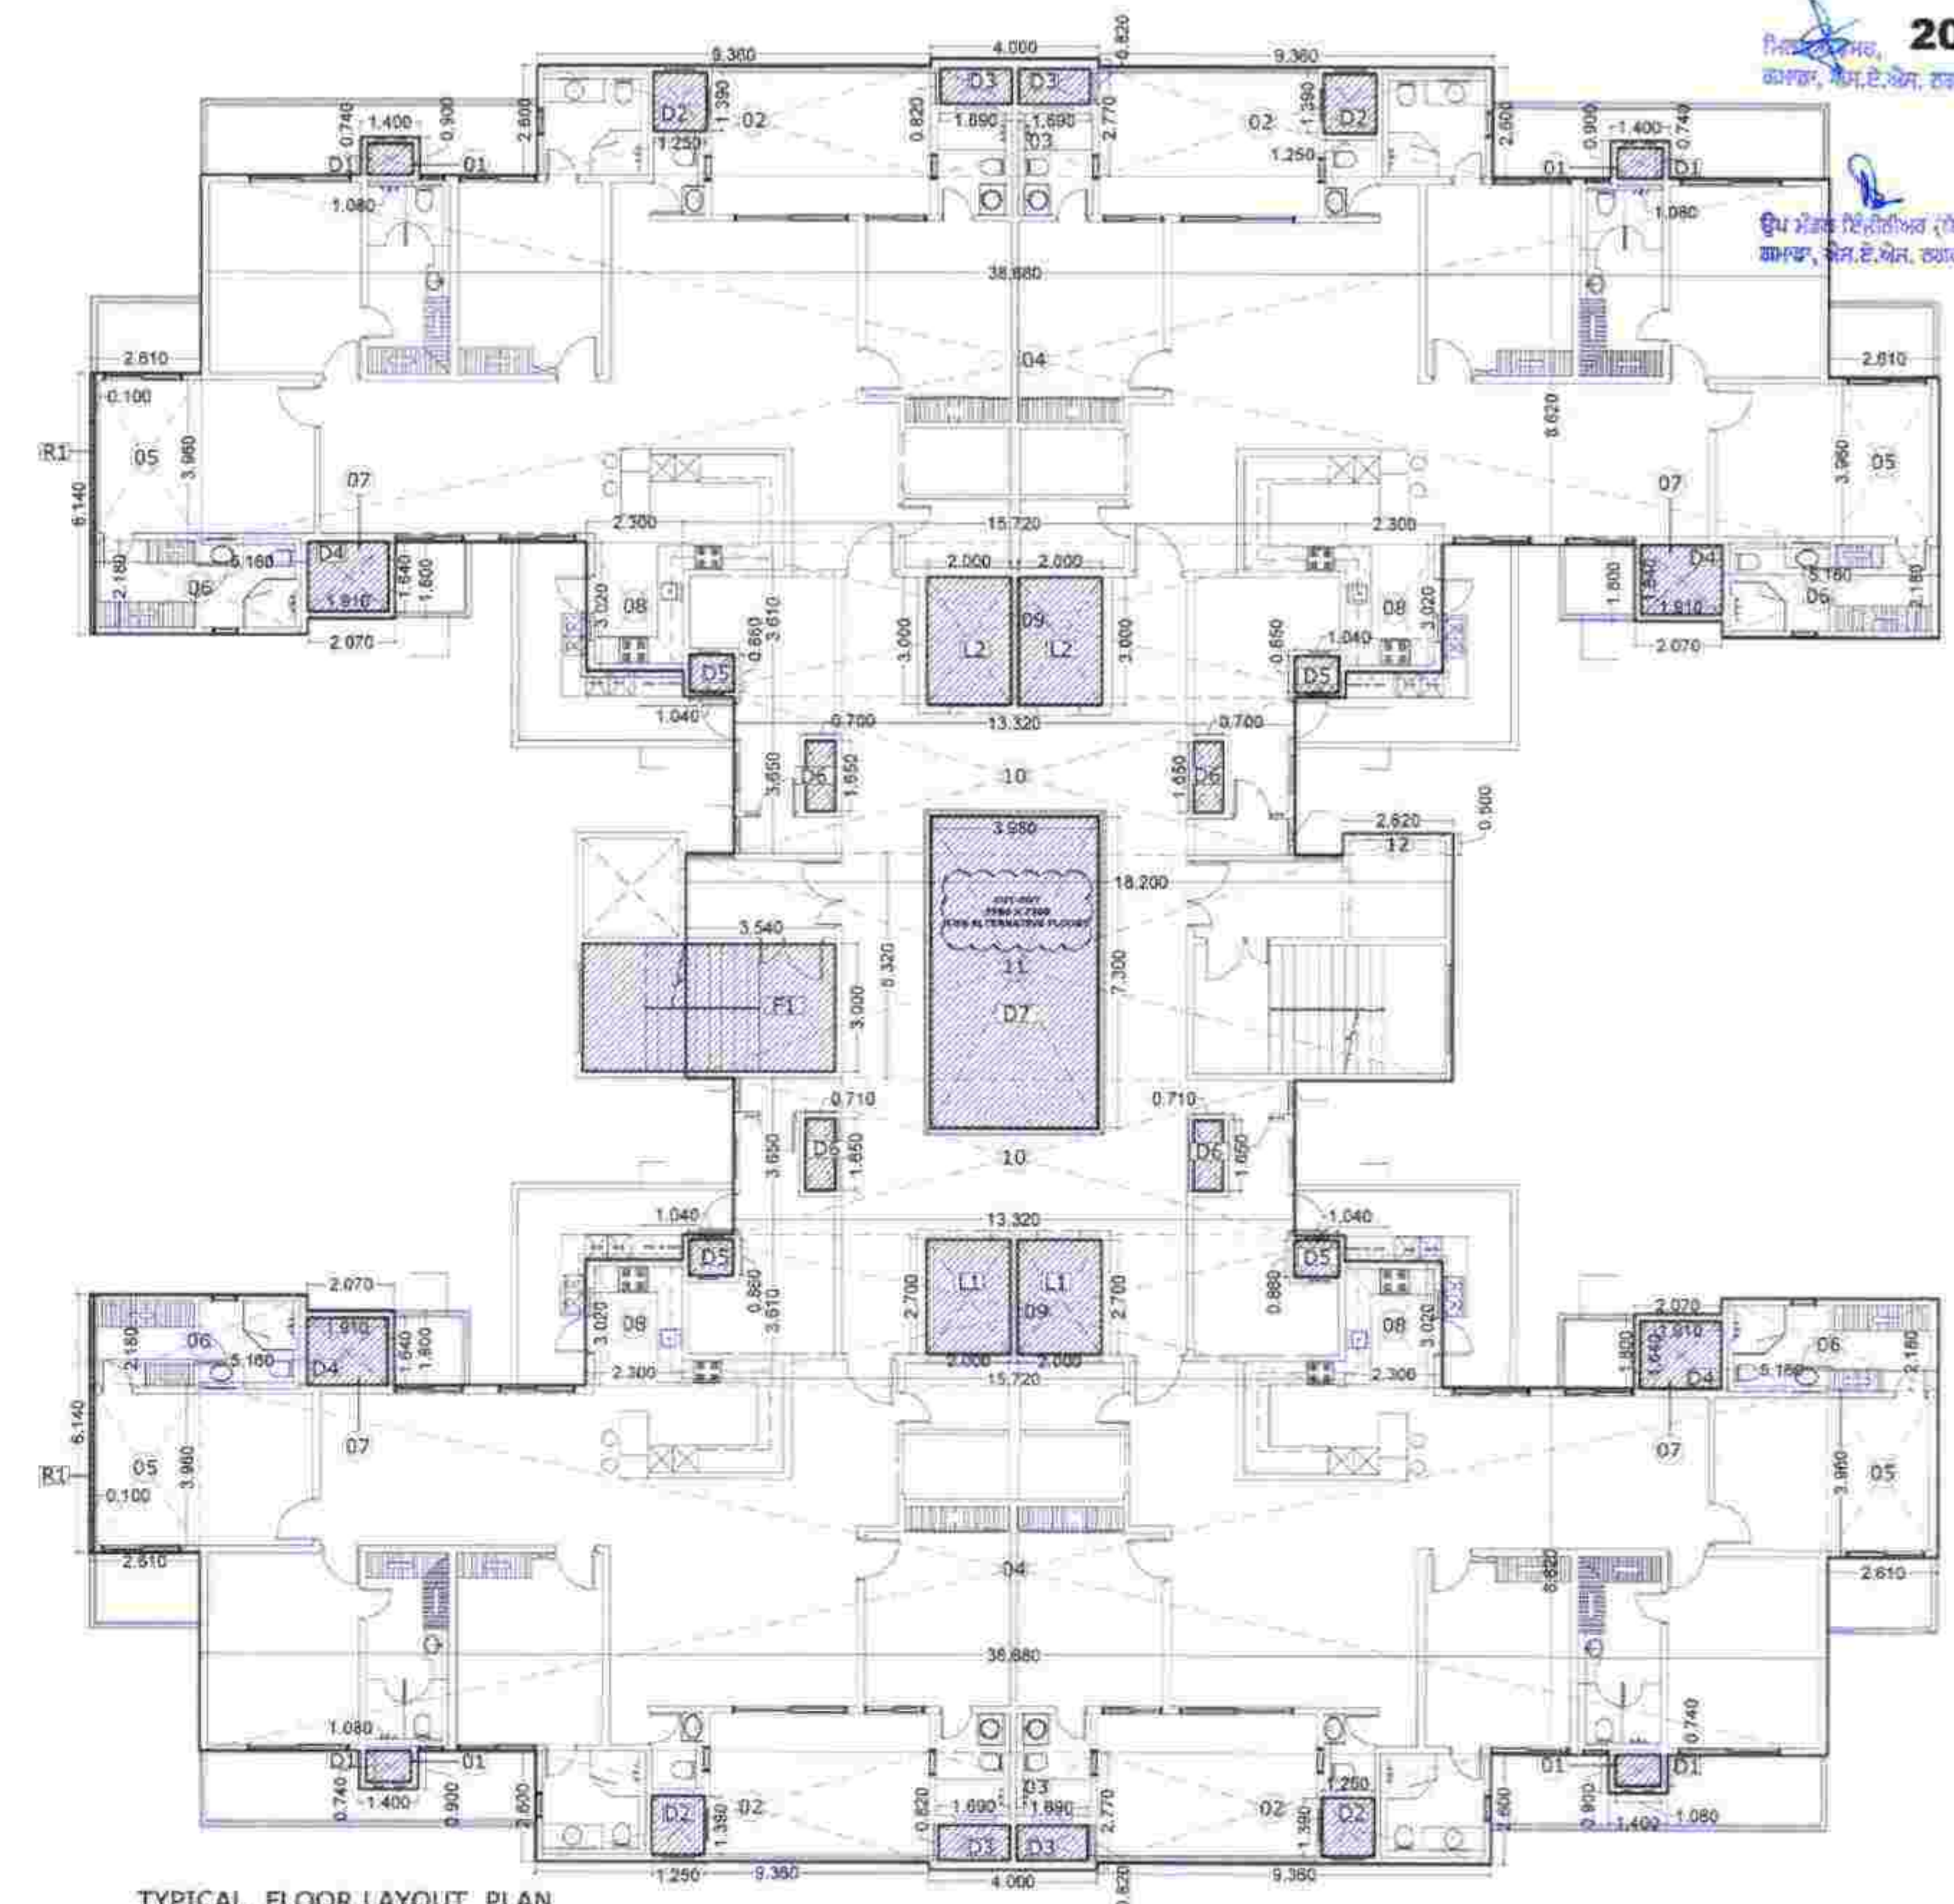

TYPICAL FLOOR LAYOUT PLAN  
(2nd, 4th, 6th, 8th, 10th, 12th, 14th,  
16th, 18th, 20th, 22nd FLOOR)

| F.A.R. AREA STATEMENT OF 2nd, 4th, 6th, 8th, 10th, 12th, 14th, 16th, 18th, 20th & 22nd FLOOR |          |   |       |   |        |          |           |  |  |
|----------------------------------------------------------------------------------------------|----------|---|-------|---|--------|----------|-----------|--|--|
| DESCRIPTION                                                                                  | L        | B | W     | X | NO.    | TOTAL    | UNIT      |  |  |
| AREA OF RECTANGLE-01                                                                         | 1.400    | X | 0.900 | X | 4      | 5.040    | Sq.m.     |  |  |
| AREA OF RECTANGLE-02                                                                         | 9.360    | X | 2.600 | X | 4      | 97.344   | Sq.m.     |  |  |
| AREA OF RECTANGLE-03                                                                         | 4.000    | X | 2.730 | X | 2      | 22.160   | Sq.m.     |  |  |
| AREA OF RECTANGLE-04                                                                         | 38.680   | X | 8.620 | X | 2      | 668.840  | Sq.m.     |  |  |
| AREA OF RECTANGLE-05                                                                         | 2.420    | X | 3.990 | X | 4      | 41.320   | Sq.m.     |  |  |
| AREA OF RECTANGLE-06                                                                         | 5.160    | X | 2.190 | X | 4      | 44.988   | Sq.m.     |  |  |
| AREA OF RECTANGLE-07                                                                         | 2.070    | X | 1.800 | X | 4      | 14.904   | Sq.m.     |  |  |
| AREA OF RECTANGLE-08                                                                         | 2.300    | X | 3.020 | X | 4      | 27.768   | Sq.m.     |  |  |
| AREA OF RECTANGLE-09                                                                         | 15.720   | X | 3.610 | X | 2      | 113.480  | Sq.m.     |  |  |
| AREA OF RECTANGLE-10                                                                         | 13.320   | X | 3.690 | X | 2      | 97.236   | Sq.m.     |  |  |
| AREA OF RECTANGLE-11                                                                         | 18.200   | X | 5.330 | X | 1      | 96.824   | Sq.m.     |  |  |
| AREA OF RECTANGLE-12                                                                         | 2.620    | X | 0.900 | X | 1      | 3.120    | Sq.m.     |  |  |
| TOTAL                                                                                        |          |   |       |   |        | 1229.281 | Sq.m.     |  |  |
| DEDUCTION AREA                                                                               |          |   |       |   |        |          |           |  |  |
| DUCT AREA                                                                                    |          |   |       |   |        |          |           |  |  |
| AREA OF RECTANGLE-01                                                                         | 1.080    | X | 0.740 | X | 4      | 3.192    | Sq.m.     |  |  |
| AREA OF RECTANGLE-02                                                                         | 1.250    | X | 1.390 | X | 4      | 6.950    | Sq.m.     |  |  |
| AREA OF RECTANGLE-03                                                                         | 1.680    | X | 0.820 | X | 4      | 5.544    | Sq.m.     |  |  |
| AREA OF RECTANGLE-04                                                                         | 1.030    | X | 1.640 | X | 4      | 17.380   | Sq.m.     |  |  |
| AREA OF RECTANGLE-05                                                                         | 1.040    | X | 0.890 | X | 4      | 3.778    | Sq.m.     |  |  |
| AREA OF RECTANGLE-06                                                                         | 0.710    | X | 1.650 | X | 4      | 4.680    | Sq.m.     |  |  |
| AREA OF RECTANGLE-07                                                                         | 1.960    | X | 2.700 | X | 1      | 25.074   | Sq.m.     |  |  |
| TOTAL                                                                                        |          |   |       |   |        | 65.597   | Sq.m.     |  |  |
| UPT AREA                                                                                     |          |   |       |   |        |          |           |  |  |
| AREA OF UPT-01                                                                               | 2.000    | X | 2.700 | X | 2      | 10.800   | Sq.m.     |  |  |
| AREA OF UPT-02                                                                               | 2.000    | X | 3.000 | X | 2      | 12.000   | Sq.m.     |  |  |
| TOTAL                                                                                        |          |   |       |   |        | 22.800   | Sq.m.     |  |  |
| FIRE ESCAPE STAIRCASE AREA                                                                   |          |   |       |   |        |          |           |  |  |
| AREA OF RECTANGLE-01                                                                         | 3.540    | X | 3.000 | X | 1      | 10.620   | Sq.m.     |  |  |
| AREA OF RECTANGLE-02 (Fireman area)                                                          | 0.100    | X | 6.140 | X | 2      | 0.614    | Sq.m.     |  |  |
| TOTAL (DEDUCTION AREA+DUCT+UPT+FIRE ESCAPE STAIRCASE)                                        |          |   |       |   |        | 95.257   | Sq.m.     |  |  |
| AREA OF ONE FLOOR                                                                            | 1229.281 |   |       |   | 99.472 |          | 1175.710  |  |  |
| F.A.R. AREA STATEMENT OF 2nd, 4th, 6th, 8th, 10th, 12th, 14th, 16th, 18th, 20th & 22nd FLOOR |          |   |       |   |        |          |           |  |  |
|                                                                                              | 1175.710 |   |       |   | 4      | 11       | 13426.810 |  |  |


PROJECT:  
REVISED GROUP HOUSING OF  
"MARBELLA GRAND" SECTOR- 82 MOHALI.

TITLE:-  
BLOCK-D (4BHK+UTILITY)  
1st, 3rd, 5th, 7th, 9th, 11th, 15th, 17th, 21st,  
23rd FLOOR F.A.R. AREA DIAGRAM  
2nd, 4th, 6th, 8th, 10th, 12th, 14th, 16th,  
18th, 20th, 22nd FLOOR F.A.R. AREA DIAGRAM

ARCHITECT:  
Ar. Vipra Girdhar  
OWNER/Developers & Proprietors  
Chetan Nagpal

ARCHITECTS:  
The Design Studio  
ARCHITECTS/INTERIOR DESIGNERS & TURNKEY PROJECTS  
B-50 23RD-31, THIRD FLOOR, SEC. 34A,  
CHANDIGARH, PH. -0172-5018372  
Date: 20.10.2021  
SCALE: NTS  
DRG. NO. 20


Chief Town Planner  
Pankaj Chaudhary  
20.10.2021  
No. 0603 CT/193/21-120  
Date 26-10-2021

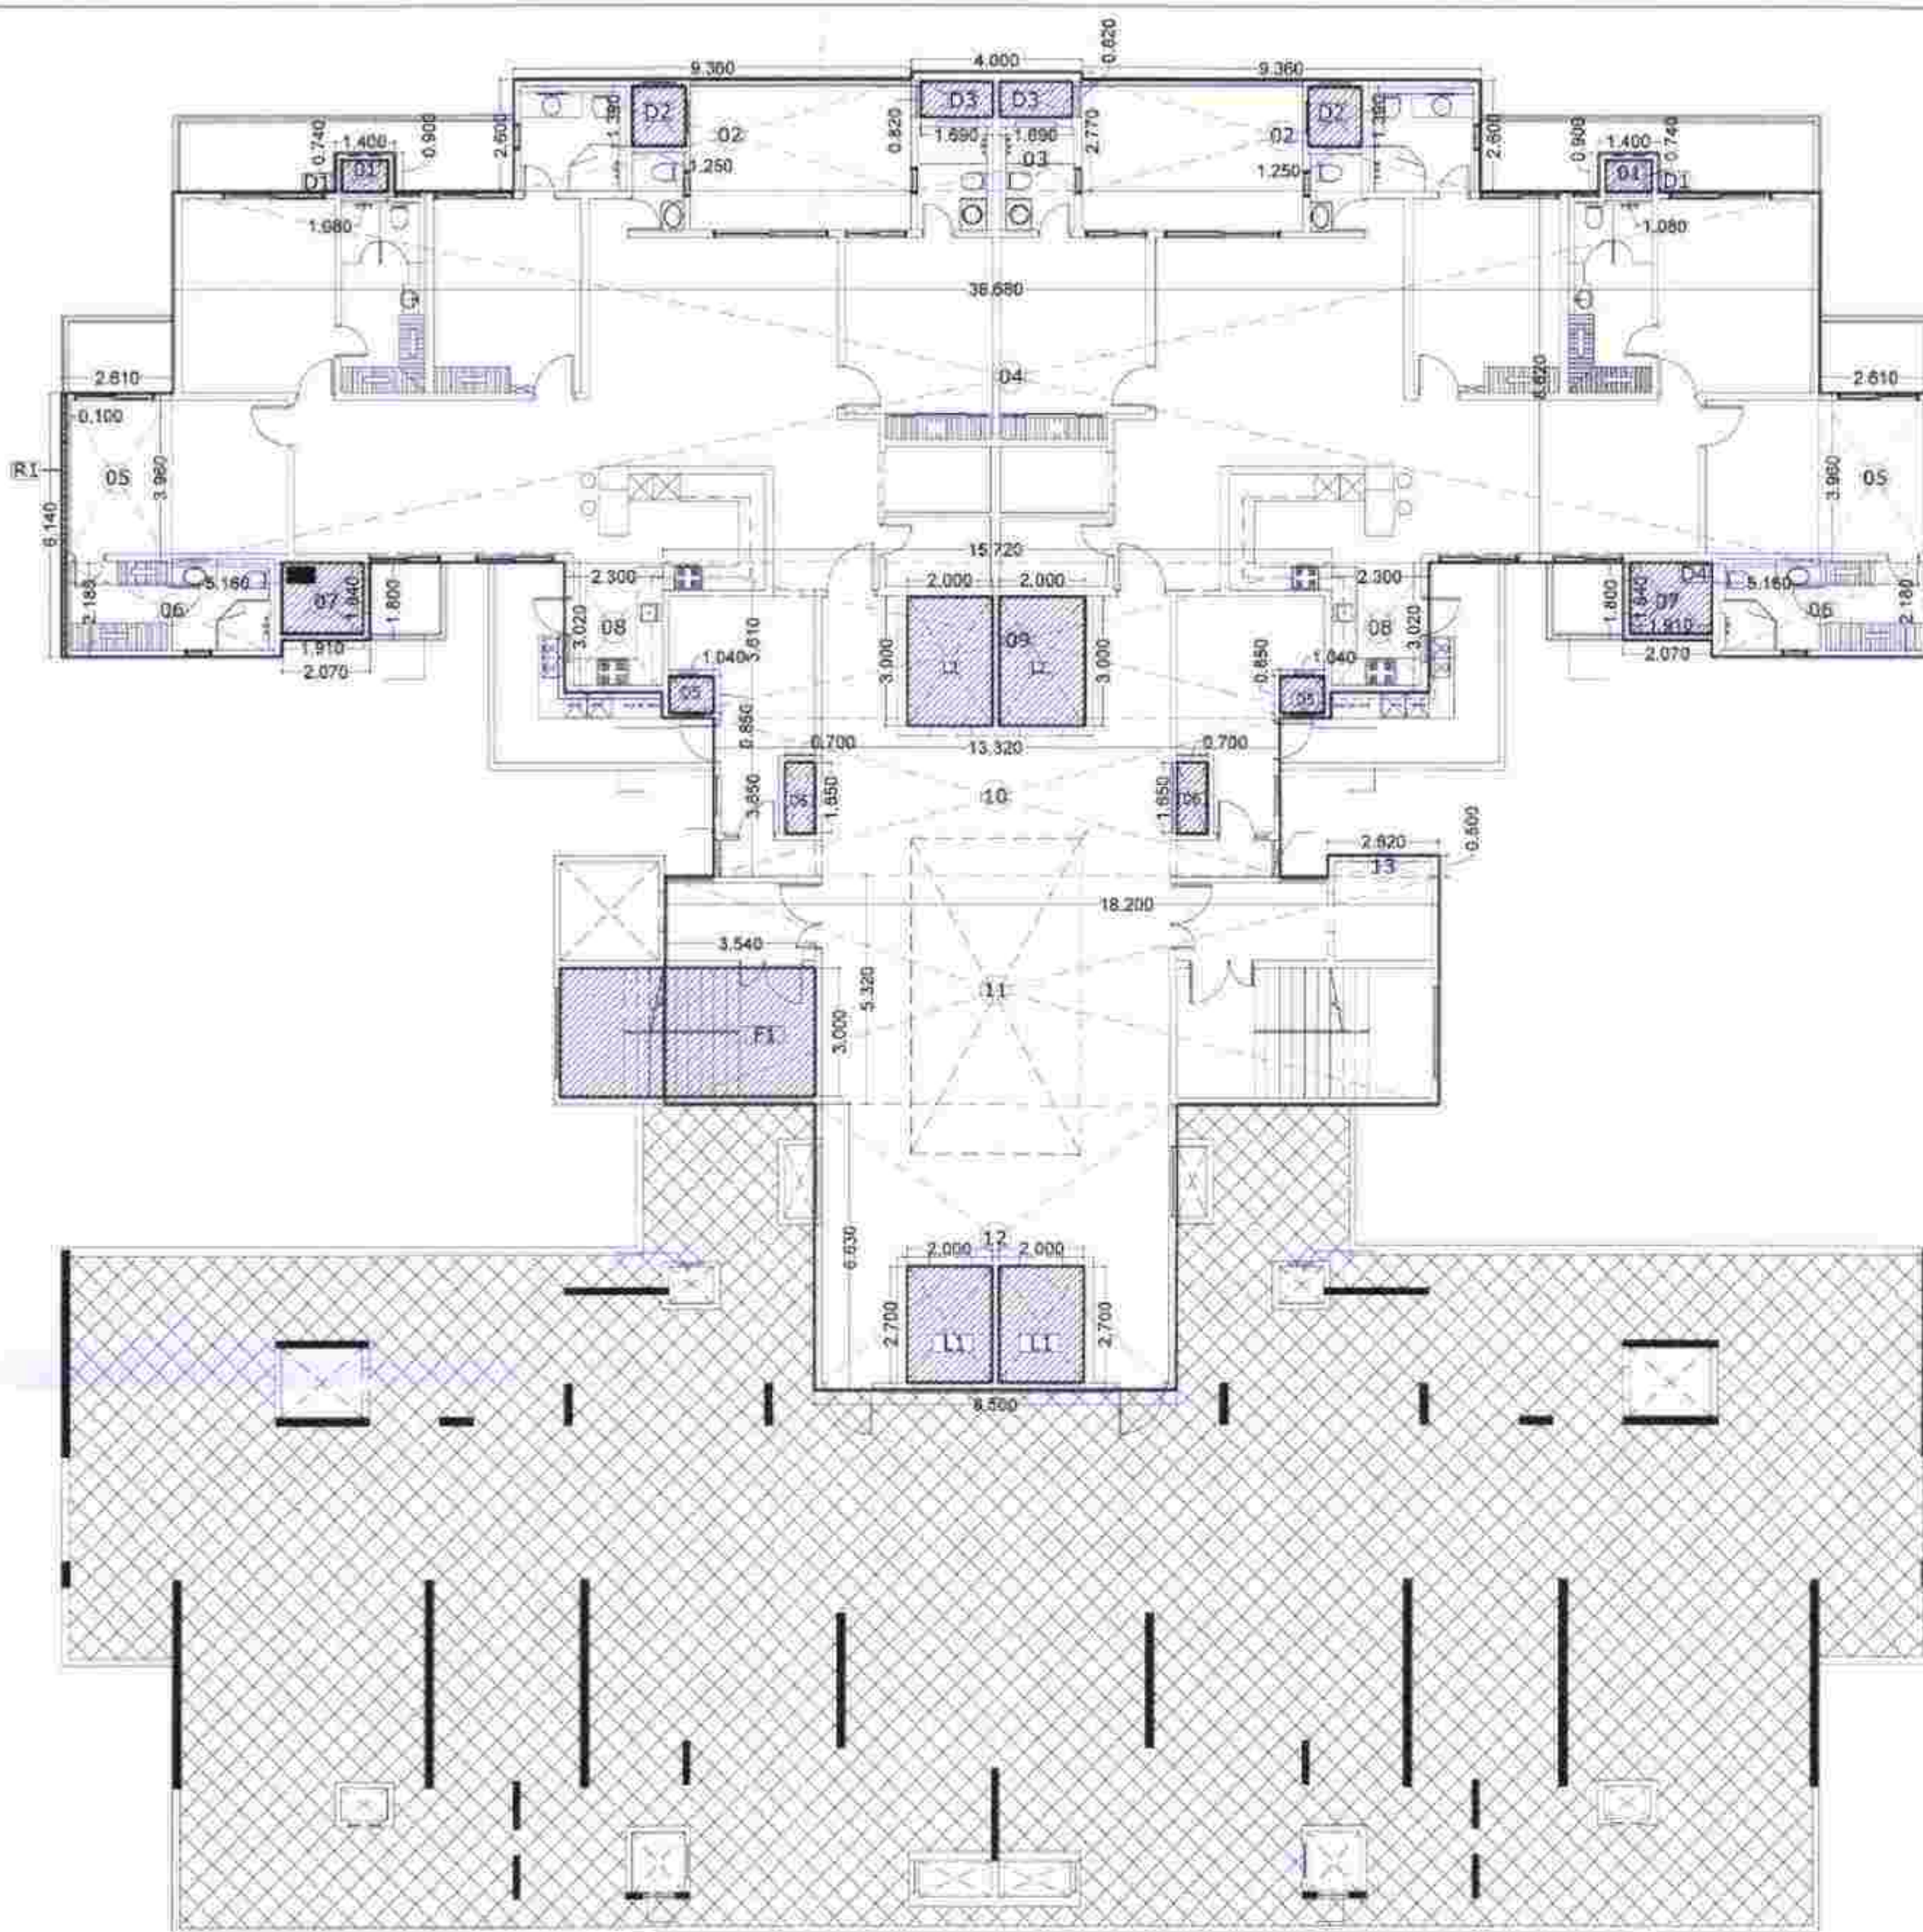

13th FLOOR F.A.R. AREA DIAGRAM

| F.A.R. AREA STATEMENT OF 13TH FLOOR                    |        |   |       |     |       |         |       |  |  |
|--------------------------------------------------------|--------|---|-------|-----|-------|---------|-------|--|--|
| DESCRIPTION                                            | L      | W | X     | NO. | TOTAL | UNIT    |       |  |  |
| AREA OF RECTANGLE-01                                   | 1.400  | X | 0.900 | X   | 2     | 2.520   | Sq.m. |  |  |
| AREA OF RECTANGLE-02                                   | 9.360  | X | 2.500 | X   | 2     | 46.672  | Sq.m. |  |  |
| AREA OF RECTANGLE-03                                   | 4.000  | X | 2.770 | X   | 1     | 11.080  | Sq.m. |  |  |
| AREA OF RECTANGLE-04                                   | 38.680 | X | 8.620 | X   | 1     | 333.432 | Sq.m. |  |  |
| AREA OF RECTANGLE-05                                   | 7.610  | X | 3.960 | X   | 2     | 60.492  | Sq.m. |  |  |
| AREA OF RECTANGLE-06                                   | 5.180  | X | 2.180 | X   | 2     | 22.496  | Sq.m. |  |  |
| AREA OF RECTANGLE-07                                   | 2.070  | X | 1.800 | X   | 2     | 7.452   | Sq.m. |  |  |
| AREA OF RECTANGLE-08                                   | 2.300  | X | 3.020 | X   | 2     | 13.880  | Sq.m. |  |  |
| AREA OF RECTANGLE-09                                   | 15.720 | X | 3.610 | X   | 1     | 56.748  | Sq.m. |  |  |
| AREA OF RECTANGLE-10                                   | 13.320 | X | 3.850 | X   | 1     | 51.180  | Sq.m. |  |  |
| AREA OF RECTANGLE-11                                   | 18.200 | X | 5.320 | X   | 1     | 96.820  | Sq.m. |  |  |
| AREA OF RECTANGLE-12                                   | 8.500  | X | 8.630 | X   | 1     | 73.355  | Sq.m. |  |  |
| AREA OF RECTANGLE-13                                   | 2.620  | X | 0.500 | X   | 1     | 1.310   | Sq.m. |  |  |
| TOTAL                                                  |        |   |       |     |       | 720.063 | Sq.m. |  |  |
| DEDUCTION AREA                                         |        |   |       |     |       |         |       |  |  |
| DUCT AREA                                              |        |   |       |     |       |         |       |  |  |
| AREA OF RECTANGLE-D1                                   | 1.080  | X | 0.740 | X   | 2     | 1.596   | Sq.m. |  |  |
| AREA OF RECTANGLE-D2                                   | 1.250  | X | 1.390 | X   | 2     | 3.475   | Sq.m. |  |  |
| AREA OF RECTANGLE-D3                                   | 1.080  | X | 0.820 | X   | 2     | 1.772   | Sq.m. |  |  |
| AREA OF RECTANGLE-D4                                   | 1.930  | X | 1.640 | X   | 2     | 6.295   | Sq.m. |  |  |
| AREA OF RECTANGLE-D5                                   | 1.040  | X | 0.850 | X   | 2     | 1.768   | Sq.m. |  |  |
| AREA OF RECTANGLE-D6                                   | 0.790  | X | 1.650 | X   | 2     | 2.610   | Sq.m. |  |  |
| TOTAL                                                  |        |   |       |     |       | 18.188  | Sq.m. |  |  |
| LIFT AREA                                              |        |   |       |     |       |         |       |  |  |
| AREA OF LIFT-L1                                        | 2.000  | X | 2.700 | X   | 2     | 10.800  | Sq.m. |  |  |
| AREA OF LIFT-L2                                        | 2.000  | X | 3.000 | X   | 2     | 12.000  | Sq.m. |  |  |
| TOTAL                                                  |        |   |       |     |       | 22.800  | Sq.m. |  |  |
| FIRE ESCAPE STAIRCASE AREA                             |        |   |       |     |       |         |       |  |  |
| AREA OF RECTANGLE-F1                                   | 3.540  | X | 3.000 | X   | 1     | 10.620  | Sq.m. |  |  |
| Area of Rectangle - R1 (Common Area)                   | 0.100  | X | 6.140 | X   | 1     | 0.614   | Sq.m. |  |  |
| TOTAL (DEDUCTION AREA+DUCT+LIFT+FIRE ESCAPE STAIRCASE) |        |   |       |     |       | 52.222  | Sq.m. |  |  |
| AREA OF 13TH FLOOR                                     |        |   |       |     |       | 667.841 | Sq.m. |  |  |

Chief Town Planner,  
Punjab, Chandigarh  
24/10/2021  
No. 6605 CTA/PA/51-12  
Date: 26-10-2021

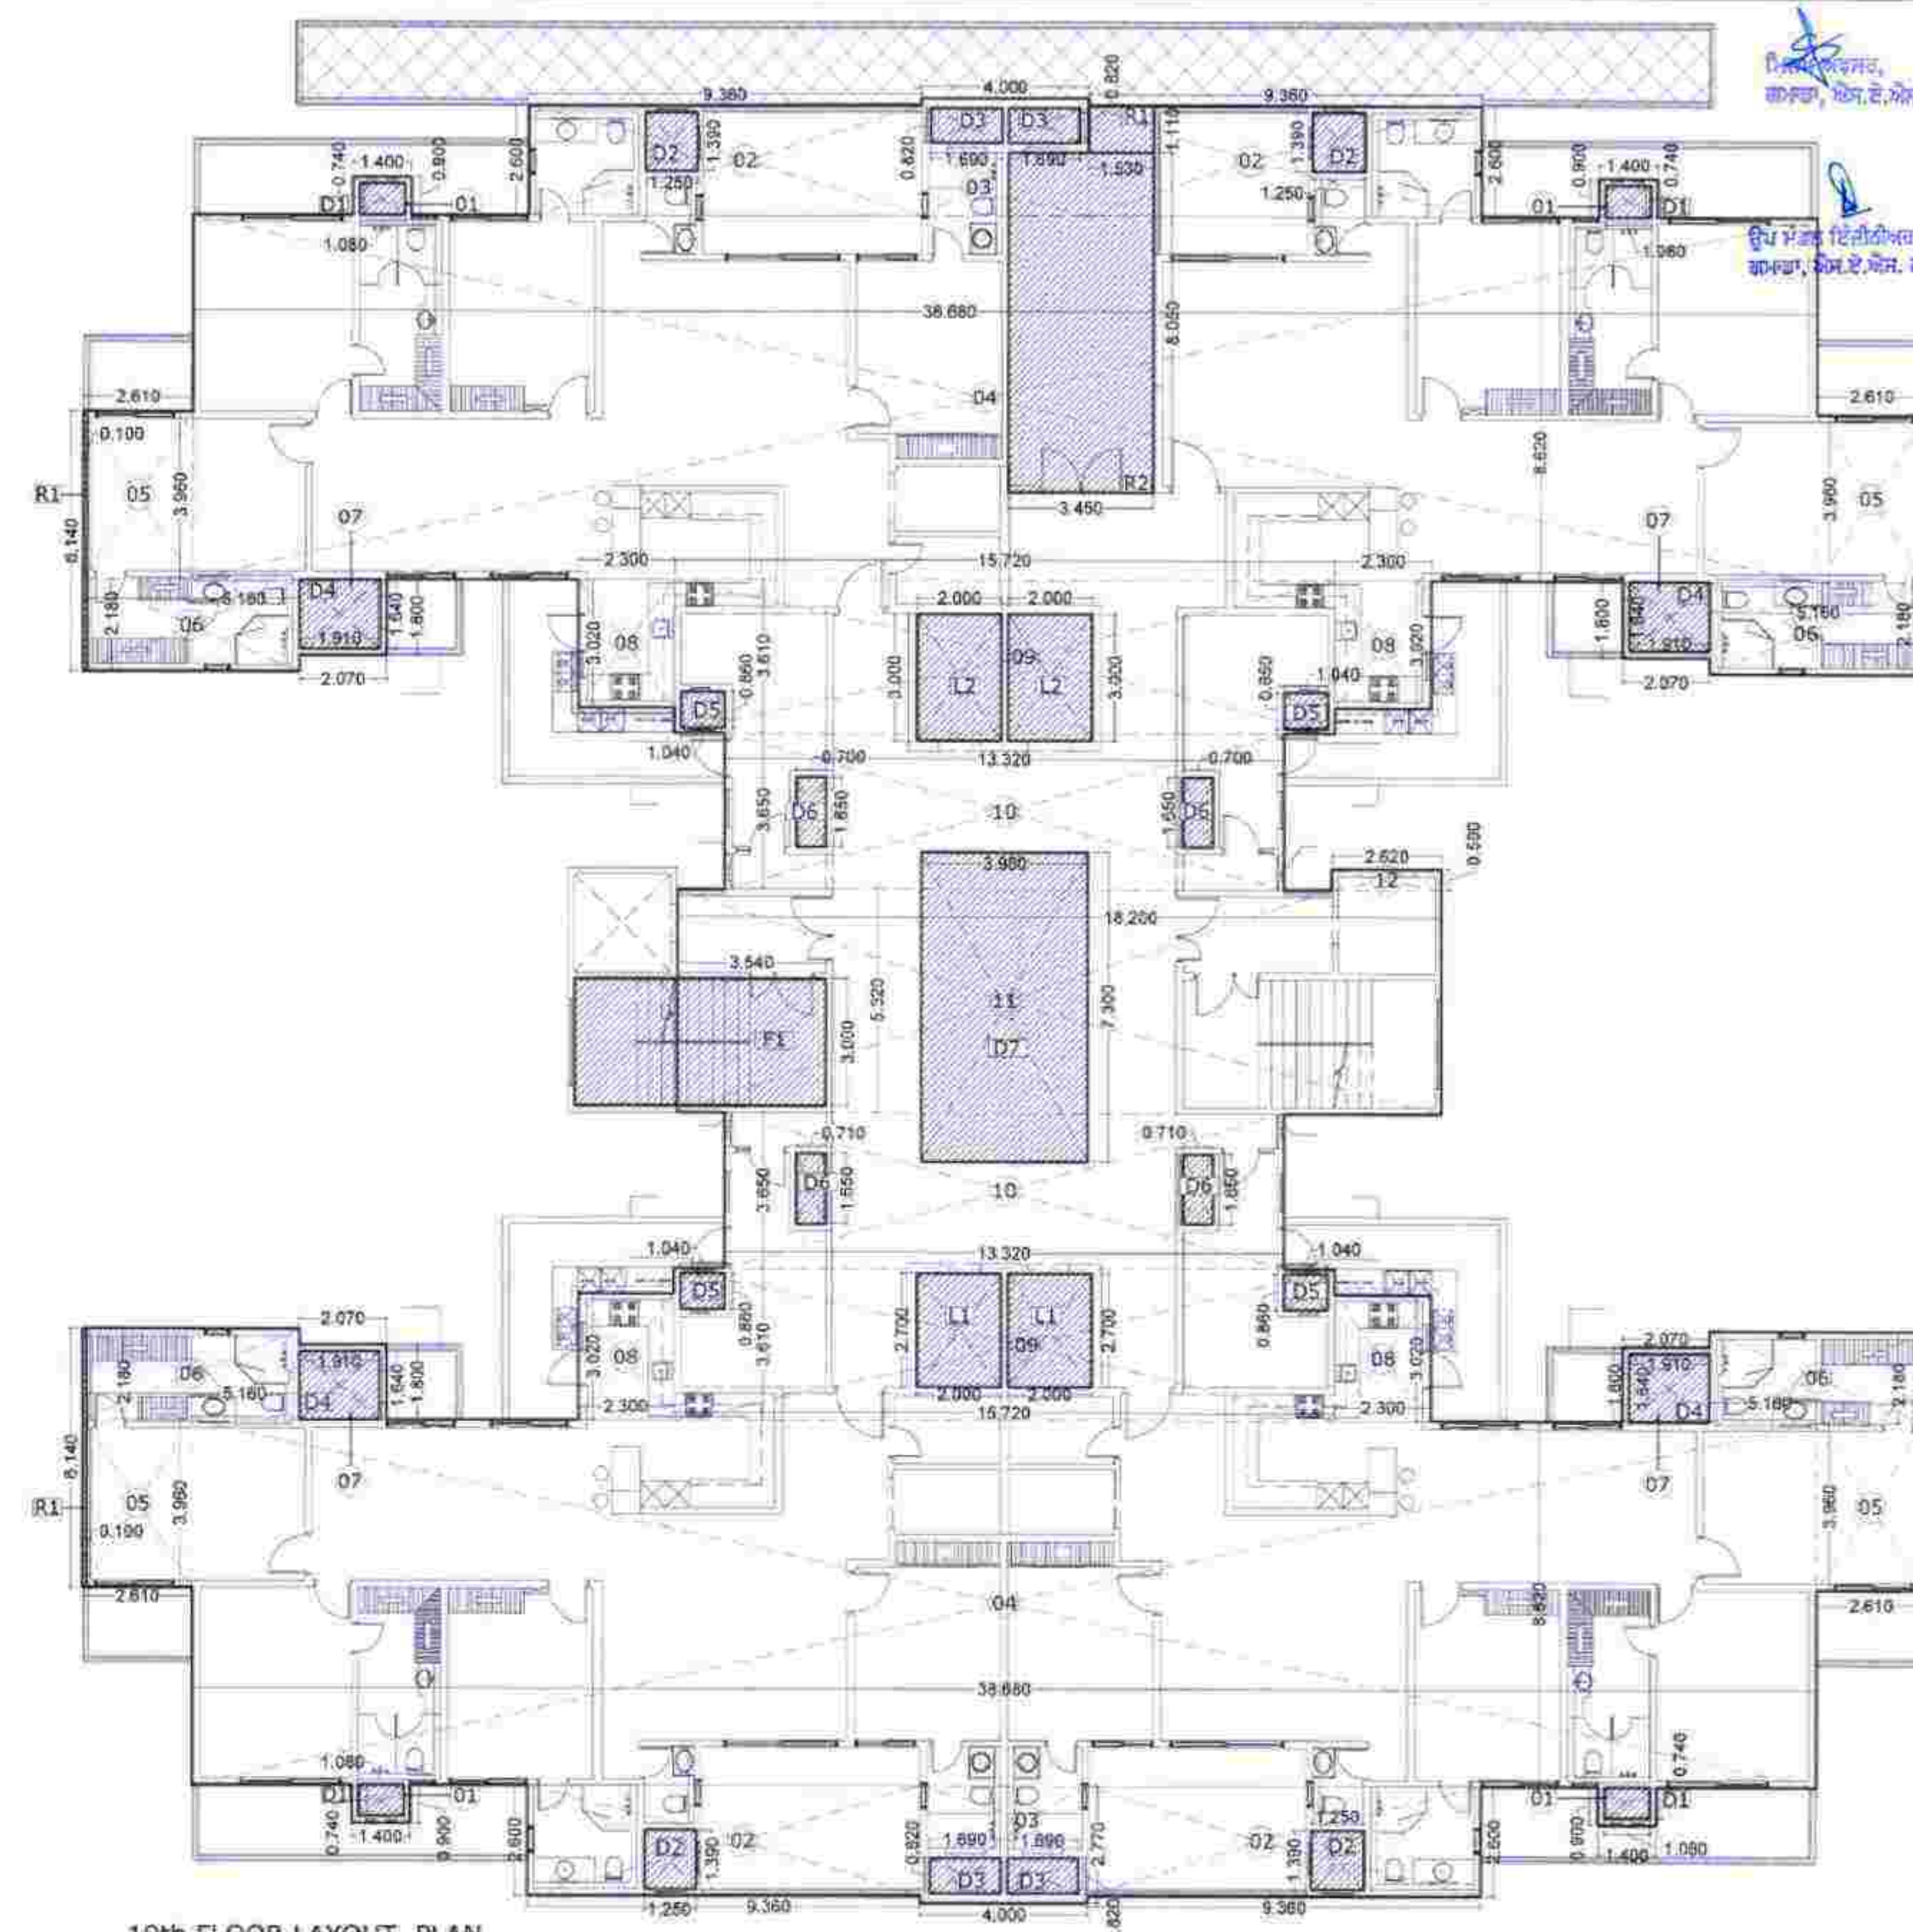

19th FLOOR LAYOUT PLAN

| F.A.R. AREA STATEMENT OF 19TH FLOOR                    |        |   |       |     |       |         |       |  |  |
|--------------------------------------------------------|--------|---|-------|-----|-------|---------|-------|--|--|
| DESCRIPTION                                            | L      | W | X     | NO. | TOTAL | UNIT    |       |  |  |
| AREA OF RECTANGLE-01                                   | 1.400  | X | 0.900 | X   | 2     | 2.520   | Sq.m. |  |  |
| AREA OF RECTANGLE-02                                   | 9.360  | X | 2.500 | X   | 2     | 46.672  | Sq.m. |  |  |
| AREA OF RECTANGLE-03                                   | 4.000  | X | 2.770 | X   | 1     | 11.080  | Sq.m. |  |  |
| AREA OF RECTANGLE-04                                   | 38.680 | X | 8.620 | X   | 1     | 333.432 | Sq.m. |  |  |
| AREA OF RECTANGLE-05                                   | 7.610  | X | 3.960 | X   | 2     | 60.492  | Sq.m. |  |  |
| AREA OF RECTANGLE-06                                   | 5.180  | X | 2.180 | X   | 2     | 22.496  | Sq.m. |  |  |
| AREA OF RECTANGLE-07                                   | 2.070  | X | 1.800 | X   | 2     | 7.452   | Sq.m. |  |  |
| AREA OF RECTANGLE-08                                   | 2.300  | X | 3.020 | X   | 2     | 13.880  | Sq.m. |  |  |
| AREA OF RECTANGLE-09                                   | 15.720 | X | 3.610 | X   | 1     | 56.748  | Sq.m. |  |  |
| AREA OF RECTANGLE-10                                   | 13.320 | X | 3.850 | X   | 1     | 51.180  | Sq.m. |  |  |
| AREA OF RECTANGLE-11                                   | 18.200 | X | 5.320 | X   | 1     | 96.820  | Sq.m. |  |  |
| AREA OF RECTANGLE-12                                   | 8.500  | X | 8.630 | X   | 1     | 73.355  | Sq.m. |  |  |
| AREA OF RECTANGLE-13                                   | 2.620  | X | 0.500 | X   | 1     | 1.310   | Sq.m. |  |  |
| TOTAL                                                  |        |   |       |     |       | 720.063 | Sq.m. |  |  |
| DEDUCTION AREA                                         |        |   |       |     |       |         |       |  |  |
| DUCT AREA                                              |        |   |       |     |       |         |       |  |  |
| AREA OF RECTANGLE-D1                                   | 1.080  | X | 0.740 | X   | 2     | 1.596   | Sq.m. |  |  |
| AREA OF RECTANGLE-D2                                   | 1.250  | X | 1.390 | X   | 2     | 3.475   | Sq.m. |  |  |
| AREA OF RECTANGLE-D3                                   | 1.080  | X | 0.820 | X   | 2     | 1.772   | Sq.m. |  |  |
| AREA OF RECTANGLE-D4                                   | 1.930  | X | 1.640 | X   | 2     | 6.295   | Sq.m. |  |  |
| AREA OF RECTANGLE-D5                                   | 1.040  | X | 0.850 | X   | 2     | 1.768   | Sq.m. |  |  |
| AREA OF RECTANGLE-D6                                   | 0.790  | X | 1.650 | X   | 2     | 2.610   | Sq.m. |  |  |
| TOTAL                                                  |        |   |       |     |       | 18.188  | Sq.m. |  |  |
| LIFT AREA                                              |        |   |       |     |       |         |       |  |  |
| AREA OF LIFT-L1                                        | 2.000  | X | 2.700 | X   | 2     | 10.800  | Sq.m. |  |  |
| AREA OF LIFT-L2                                        | 2.000  | X | 3.000 | X   | 2     | 12.000  | Sq.m. |  |  |
| TOTAL                                                  |        |   |       |     |       | 22.800  | Sq.m. |  |  |
| FIRE ESCAPE STAIRCASE AREA                             |        |   |       |     |       |         |       |  |  |
| AREA OF RECTANGLE-F1                                   | 3.540  | X | 3.000 | X   | 1     | 10.620  | Sq.m. |  |  |
| Area of Rectangle - R1 (Common Area)                   | 0.100  | X | 6.140 | X   | 1     | 0.614   | Sq.m. |  |  |
| TOTAL (DEDUCTION AREA+DUCT+LIFT+FIRE ESCAPE STAIRCASE) |        |   |       |     |       | 52.222  | Sq.m. |  |  |
| AREA OF 19TH FLOOR                                     |        |   |       |     |       | 667.841 | Sq.m. |  |  |


PROJECT:  
REVISED GROUP HOUSING OF  
"MARBELLA GRAND" SECTOR-82 MOHALLI

TITLE:-  
BLOCK-D (4BHK+UTILITY)  
13TH FLOOR F.A.R. AREA DIAGRAM  
19TH FLOOR F.A.R. AREA DIAGRAM

ARCHITECT: An. Tripti Girdhar  
OWNER: For SRS Chandigarh & Promoters  
Authorised Sign.

ARCHITECTS:  
The Design Studio  
ARCHITECTS/INTERIOR DESIGNERS & PLANNERS  
ROOM 230A-01, THIRD FLOOR, SEC. 34-A,  
CHANDIGARH. PH. -0173-5010372

Approved:  
Date: 20.10.2021  
Scale: NTS  
DRG. NO. =

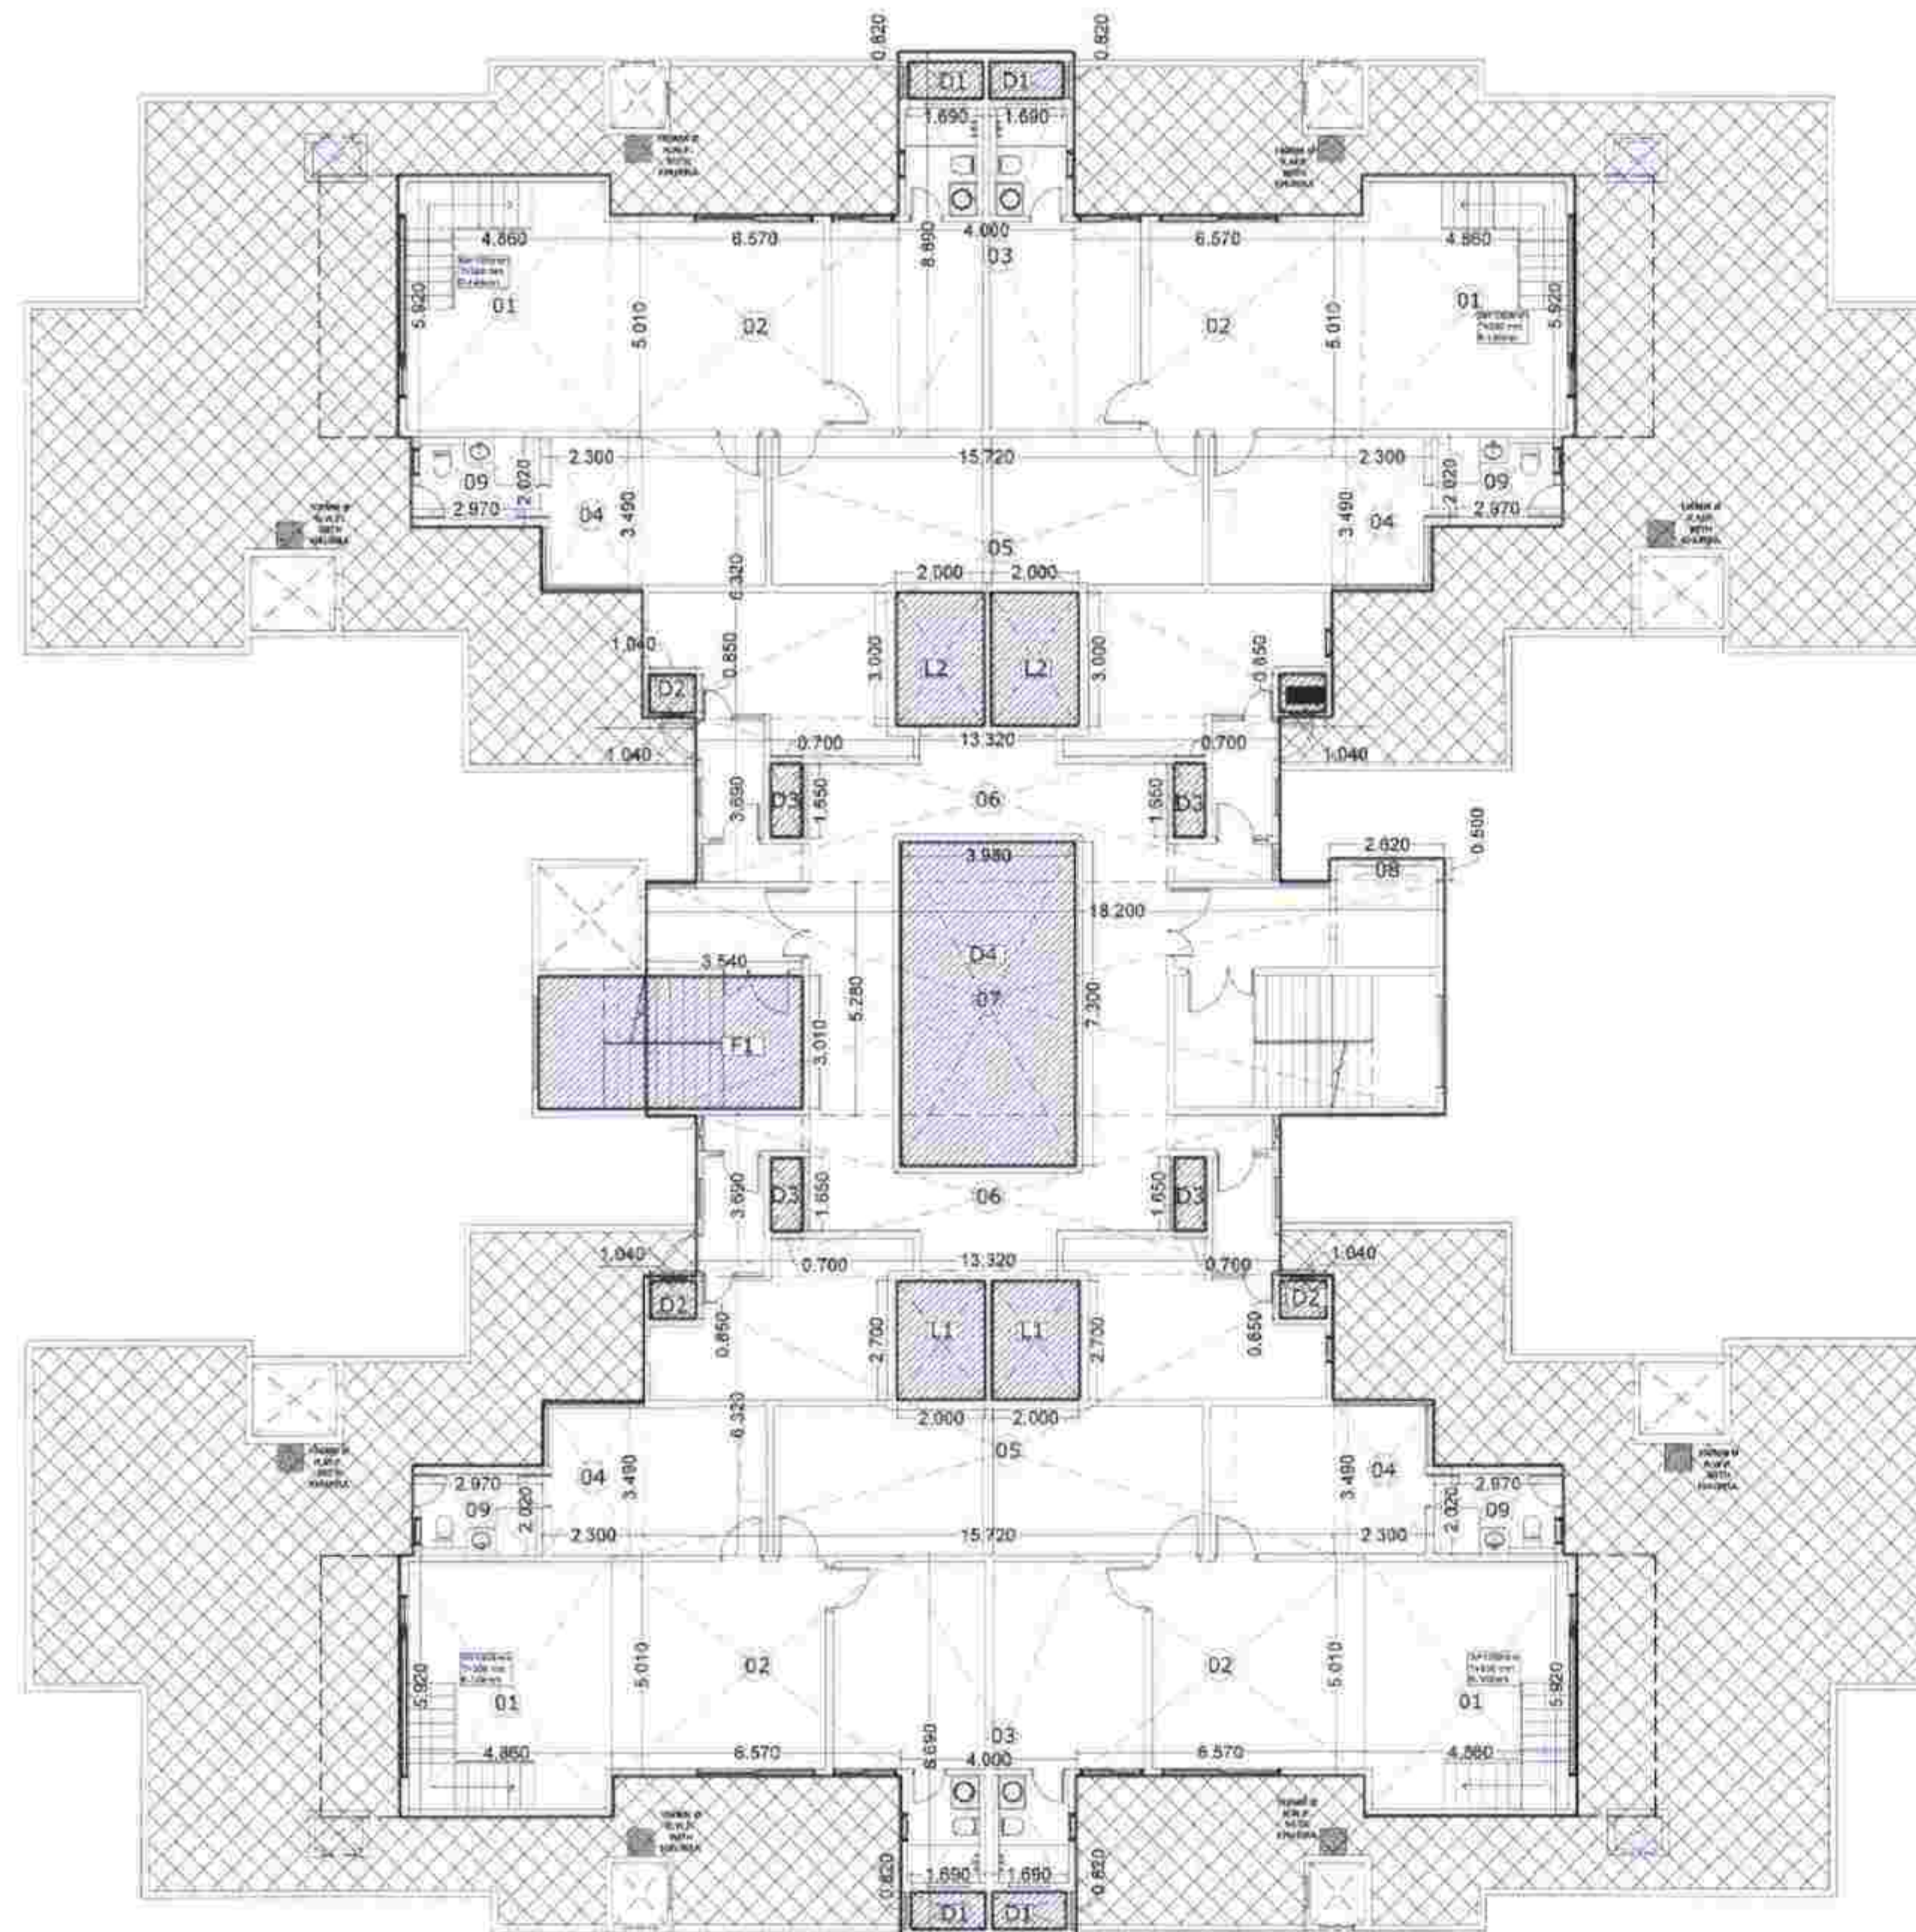

24th FLOOR F.A.R. AREA DIAGRAM

| AREA OF 24th FLOOR (Pent house Upper Floor)            |         |   |        |   |     |   |         |       |  |
|--------------------------------------------------------|---------|---|--------|---|-----|---|---------|-------|--|
| DESCRIPTION                                            | L.      | X | W.     | X | NO. | = | TOTAL   | UNIT  |  |
| AREA OF RECTANGLE-01                                   | 4.860   | X | 5.920  | X | 4   | = | 115.085 | Sq.m. |  |
| AREA OF RECTANGLE-02                                   | 6.570   | X | 5.010  | X | 4   | = | 131.663 | Sq.m. |  |
| AREA OF RECTANGLE-03                                   | 4.000   | X | 8.690  | X | 2   | = | 69.520  | Sq.m. |  |
| AREA OF RECTANGLE-04                                   | 2.300   | X | 3.490  | X | 4   | = | 32.108  | Sq.m. |  |
| AREA OF RECTANGLE-05                                   | 15.720  | X | 6.320  | X | 2   | = | 198.701 | Sq.m. |  |
| AREA OF RECTANGLE-06                                   | 13.320  | X | 3.690  | X | 2   | = | 98.302  | Sq.m. |  |
| AREA OF RECTANGLE-07                                   | 18.200  | X | 5.280  | X | 1   | = | 96.096  | Sq.m. |  |
| AREA OF RECTANGLE-08                                   | 2.620   | X | 0.500  | X | 1   | = | 1.310   | Sq.m. |  |
| AREA OF RECTANGLE-09                                   | 2.970   | X | 2.020  | X | 4   | = | 23.998  | Sq.m. |  |
| TOTAL                                                  |         |   |        |   |     | = | 766.782 | Sq.m. |  |
| DEDUCTION AREA                                         |         |   |        |   |     |   |         |       |  |
| DUCT AREA                                              |         |   |        |   |     |   |         |       |  |
| AREA OF RECTANGLE-D1                                   | 1.690   | X | 0.820  | X | 4   | = | 5.543   | Sq.m. |  |
| AREA OF RECTANGLE-D2                                   | 1.040   | X | 0.850  | X | 4   | = | 3.536   | Sq.m. |  |
| AREA OF RECTANGLE-D3                                   | 0.700   | X | 1.650  | X | 4   | = | 4.620   | Sq.m. |  |
| AREA OF RECTANGLE-D4                                   | 3.980   | X | 7.300  | X | 1   | = | 29.054  | Sq.m. |  |
| TOTAL                                                  |         |   |        |   |     | = | 42.753  | Sq.m. |  |
| LIFT AREA                                              |         |   |        |   |     |   |         |       |  |
| AREA OF LIFT-L1                                        | 2.000   | X | 2.700  | X | 2   | = | 10.800  | Sq.m. |  |
| AREA OF LIFT-L2                                        | 2.000   | X | 3.000  | X | 2   | = | 12.000  | Sq.m. |  |
| TOTAL                                                  |         |   |        |   |     | = | 22.800  | Sq.m. |  |
| FIRE ESCAPE STAIRCASE AREA                             |         |   |        |   |     |   |         |       |  |
| AREA OF RECTANGLE-F1                                   | 3.540   | X | 3.000  | X | 1   | = | 10.620  | Sq.m. |  |
| TOTAL (DEDUCTION AREA+DUCT+LIFT+FIRE ESCAPE STAIRCASE) |         |   |        |   |     | = | 76.173  | Sq.m. |  |
| AREA OF 24th FLOOR                                     | 766.782 | - | 76.173 |   |     | = | 690.608 | Sq.m. |  |

|                                                                                              |          |  |   |    |         |           |
|----------------------------------------------------------------------------------------------|----------|--|---|----|---------|-----------|
| STILT FLOOR F.A.R. AREA                                                                      |          |  |   | =  | 185.534 | Sq.m.     |
| F.A.R. AREA STATEMENT OF 1st, 3rd, 5th, 7th, 9th, 11th, 15th, 17th, 21st & 23rd FLOOR        | 1158.150 |  | x | 10 | =       | 11581.500 |
| F.A.R. AREA STATEMENT OF 2nd, 4th, 6th, 8th, 10th, 12th, 14th, 16th, 18th, 20th & 22nd FLOOR | 1129.710 |  | x | 11 | =       | 12426.810 |
| 13TH FLOOR AREA                                                                              | 667.841  |  |   |    | =       | 667.841   |
| 19th FLOOR Area                                                                              | 1129.293 |  | x | 1  | =       | 1129.293  |
| 24th FLOOR (PENT HOUSE AREA)                                                                 |          |  |   |    | =       | 690.608   |
| TOTAL AREA OF SINGLE BLOCK                                                                   |          |  |   |    | =       | 26681.586 |

Chief Town Planner,  
Punjab, Chandigarh

No. 6603 CTP/063/5/140  
Dtd 26-10-2021

PROJECT:  
REVISED GROUP HOUSING OF  
"MARBELLA GRAND" SECTOR- 82 MOHALL

TITLE:-  
BLOCK-D (4BHK+UTILITY)  
24TH FLOOR F.A.R. AREA DIAGRAM


ARCHITECT:  
Ar. Harpat Girdhar

OWNER:  
SRG Developers & Promoters

ARCHITECTS:  
The Design Studio  
ARCHITECTS & INTERIORS DESIGNERS & 3D VISUALIZATION  
800 235-31, THIRD FLOOR, SEC. 34-A,  
CHANDIGARH, PH. 0172-5019372

APPROVED:  
Drawn:  
Chetan Nagpal  
Date: 26.10.2021


SCALE : NTS DRG. NO. :-

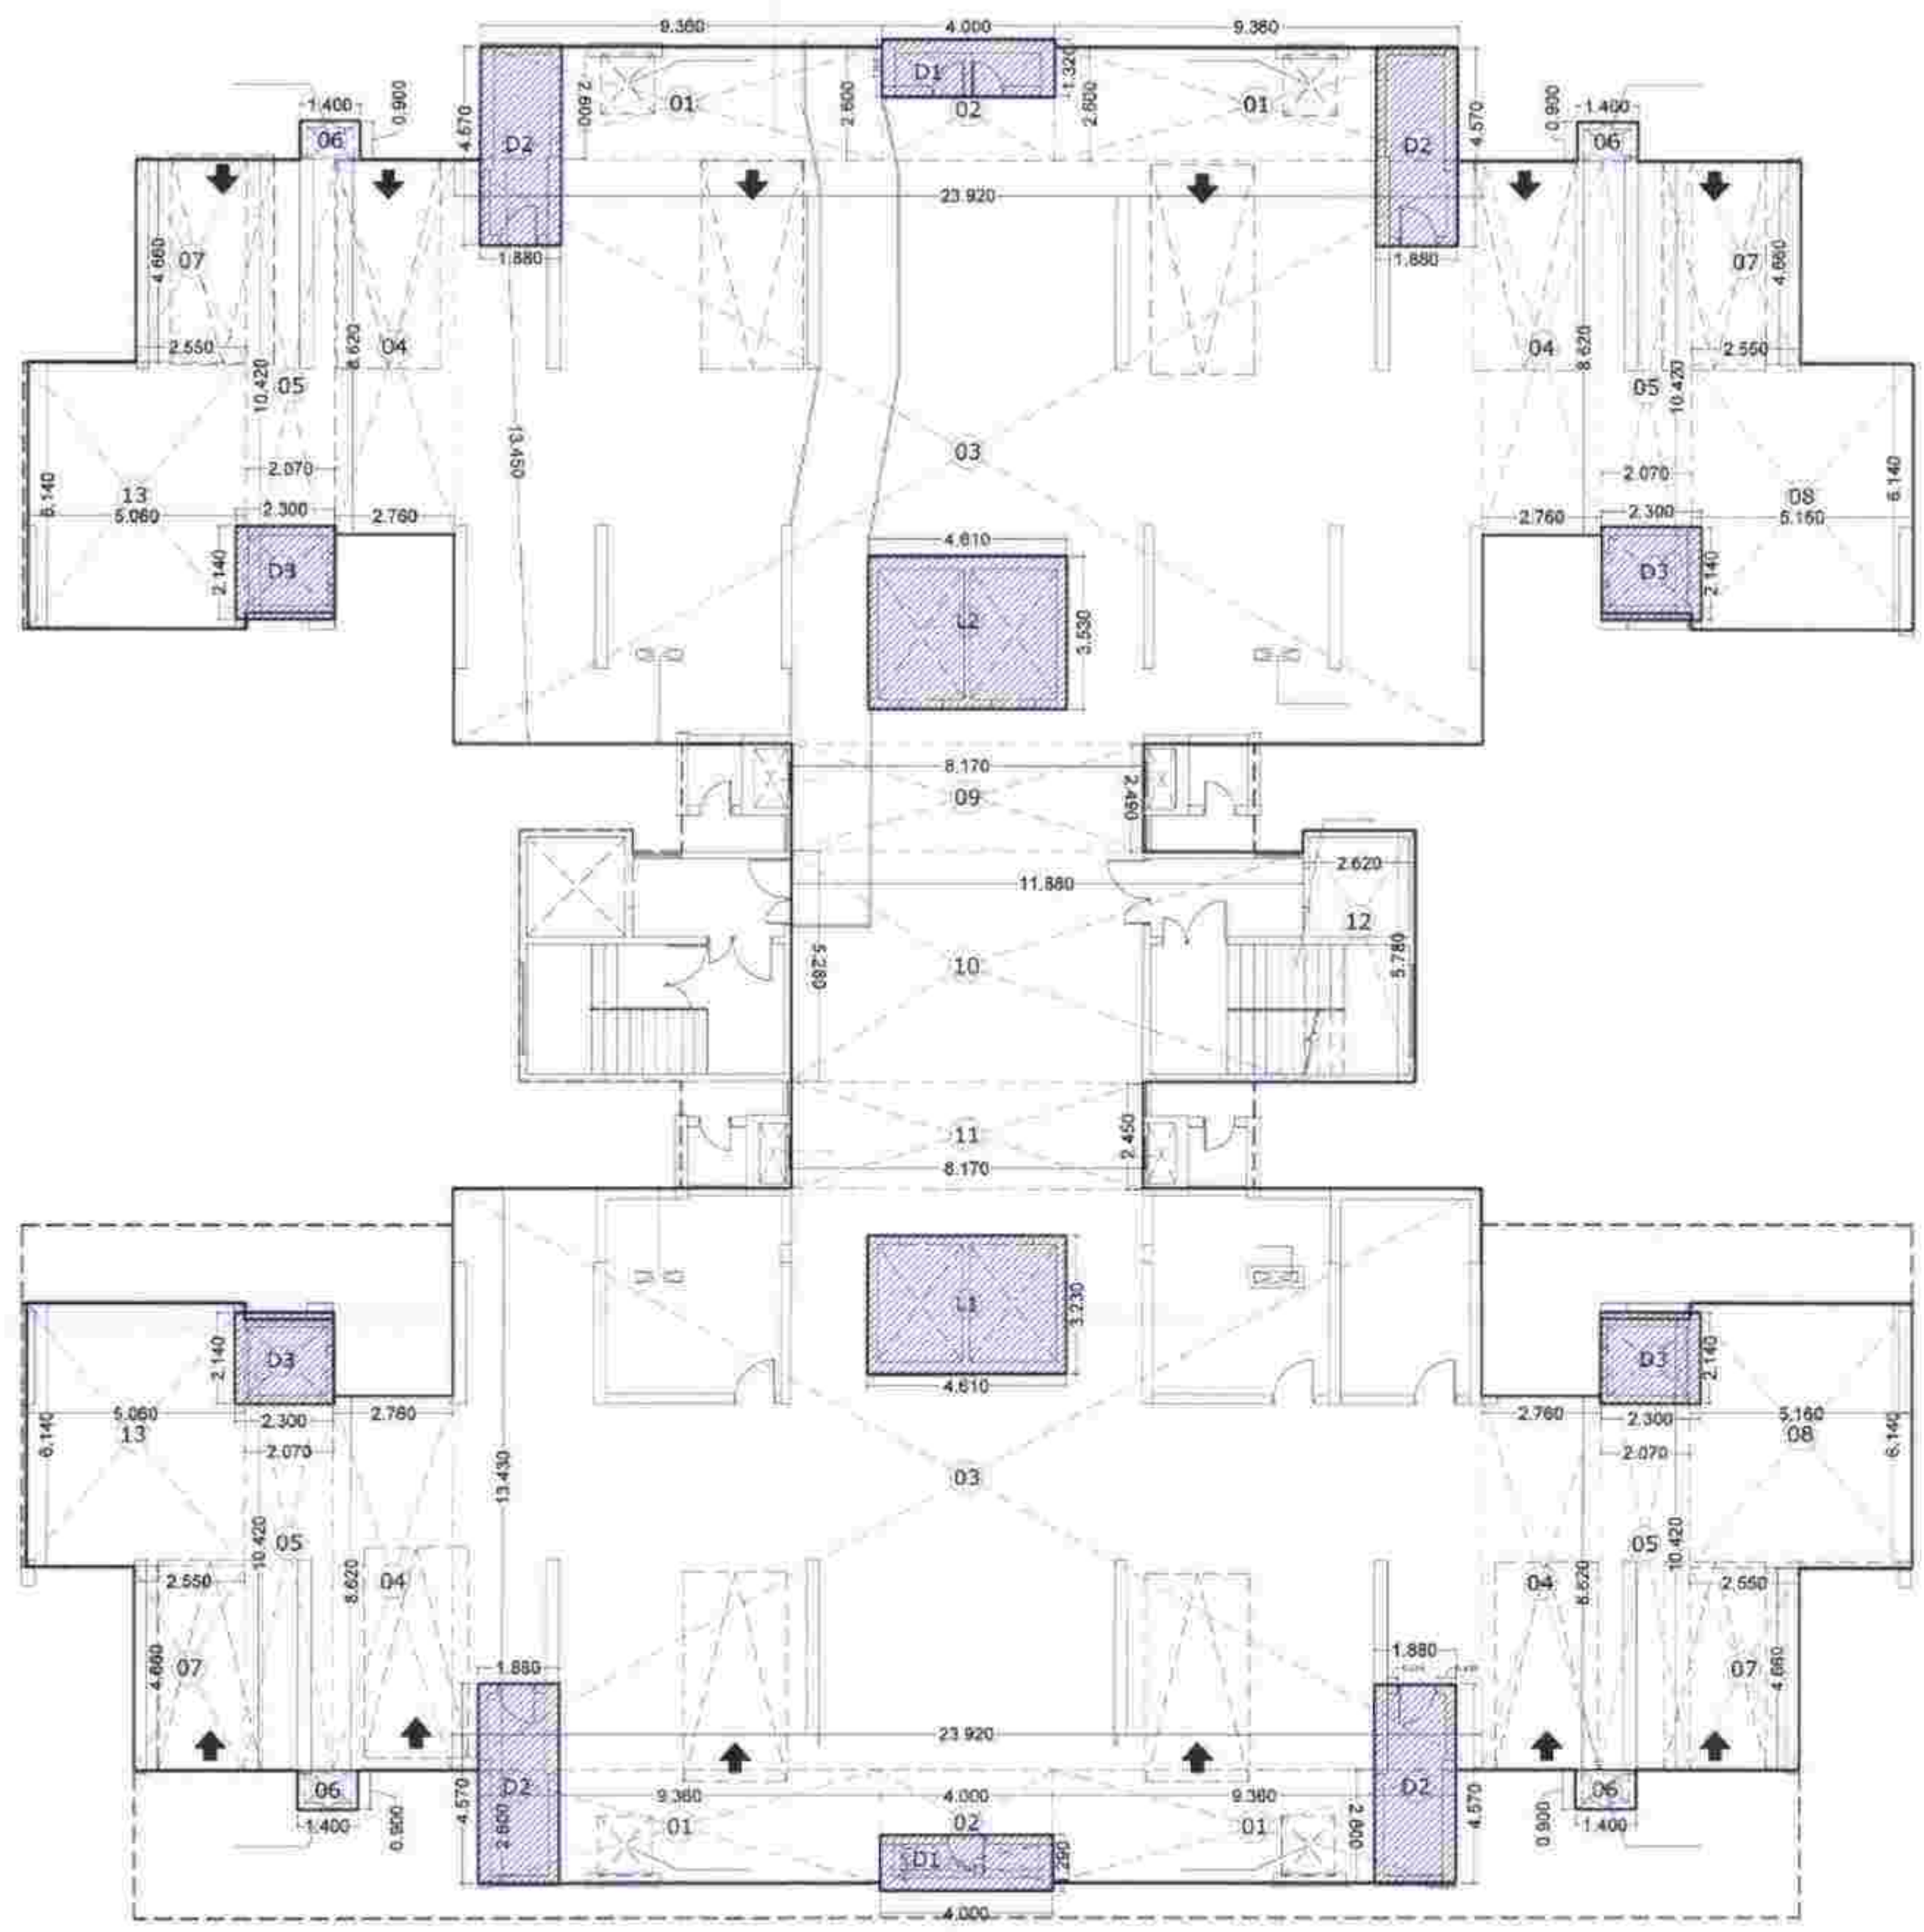

STILT FLOOR NON F.A.R. AREA DIAGRAM

| STILT FLOOR NON F.A.R. AREA STATEMENT |          |   |        |   |                   |
|---------------------------------------|----------|---|--------|---|-------------------|
| AREA OF RECTANGLE-01                  | 9.360    | X | 2.600  | X | 4 = 97.344 Sq.m.  |
| AREA OF RECTANGLE-02                  | 4.000    | X | 2.770  | X | 2 = 22.160 Sq.m.  |
| AREA OF RECTANGLE-03                  | 23.920   | X | 13.430 | X | 2 = 642.491 Sq.m. |
| AREA OF RECTANGLE-04                  | 2.760    | X | 8.620  | X | 4 = 95.165 Sq.m.  |
| AREA OF RECTANGLE-05                  | 2.070    | X | 10.420 | X | 4 = 86.278 Sq.m.  |
| AREA OF RECTANGLE-06                  | 1.400    | X | 0.900  | X | 4 = 5.040 Sq.m.   |
| AREA OF RECTANGLE-07                  | 2.550    | X | 4.660  | X | 4 = 47.532 Sq.m.  |
| AREA OF RECTANGLE-08                  | 5.160    | X | 6.140  | X | 2 = 63.365 Sq.m.  |
| AREA OF RECTANGLE-09                  | 8.170    | X | 2.490  | X | 1 = 20.343 Sq.m.  |
| AREA OF RECTANGLE-10                  | 11.880   | X | 5.280  | X | 1 = 62.726 Sq.m.  |
| AREA OF RECTANGLE-11                  | 8.170    | X | 2.450  | X | 1 = 20.017 Sq.m.  |
| AREA OF RECTANGLE-12                  | 5.780    | X | 2.620  | X | 1 = 15.144 Sq.m.  |
| AREA OF RECTANGLE-13                  | 5.060    | X | 6.140  | X | 2 = 62.137 Sq.m.  |
| TOTAL                                 |          |   |        |   | 1239.741 Sq.m.    |
| DEDUCTION AREA                        |          |   |        |   |                   |
| AREA OF DUCT-D1                       | 4.000    | X | 1.320  | X | 2 = 10.560 Sq.m.  |
| AREA OF DUCT-D2                       | 1.880    | X | 4.570  | X | 4 = 34.366 Sq.m.  |
| AREA OF DUCT-D3                       | 2.300    | X | 2.140  | X | 4 = 19.688 Sq.m.  |
| AREA OF LIFT-L1                       | 4.610    | X | 3.230  | X | 1 = 14.890 Sq.m.  |
| AREA OF LIFT-L2                       | 4.610    | X | 3.530  | X | 1 = 16.273 Sq.m.  |
| TOTAL (DUCT+LIFT)                     |          |   |        |   | 95.778 Sq.m.      |
| AREA OF STILT FLOOR                   | 1239.741 | - | 95.778 | = | 1143.963 Sq.m.    |
| STILT FLOOR NON F.A.R. AREA           |          |   |        |   | 1143.963 Sq.m.    |

Chief Town Planner,  
Punjab, Chandigarh  
No. 1605/11/12/13/14  
Dd. 26-10-2021

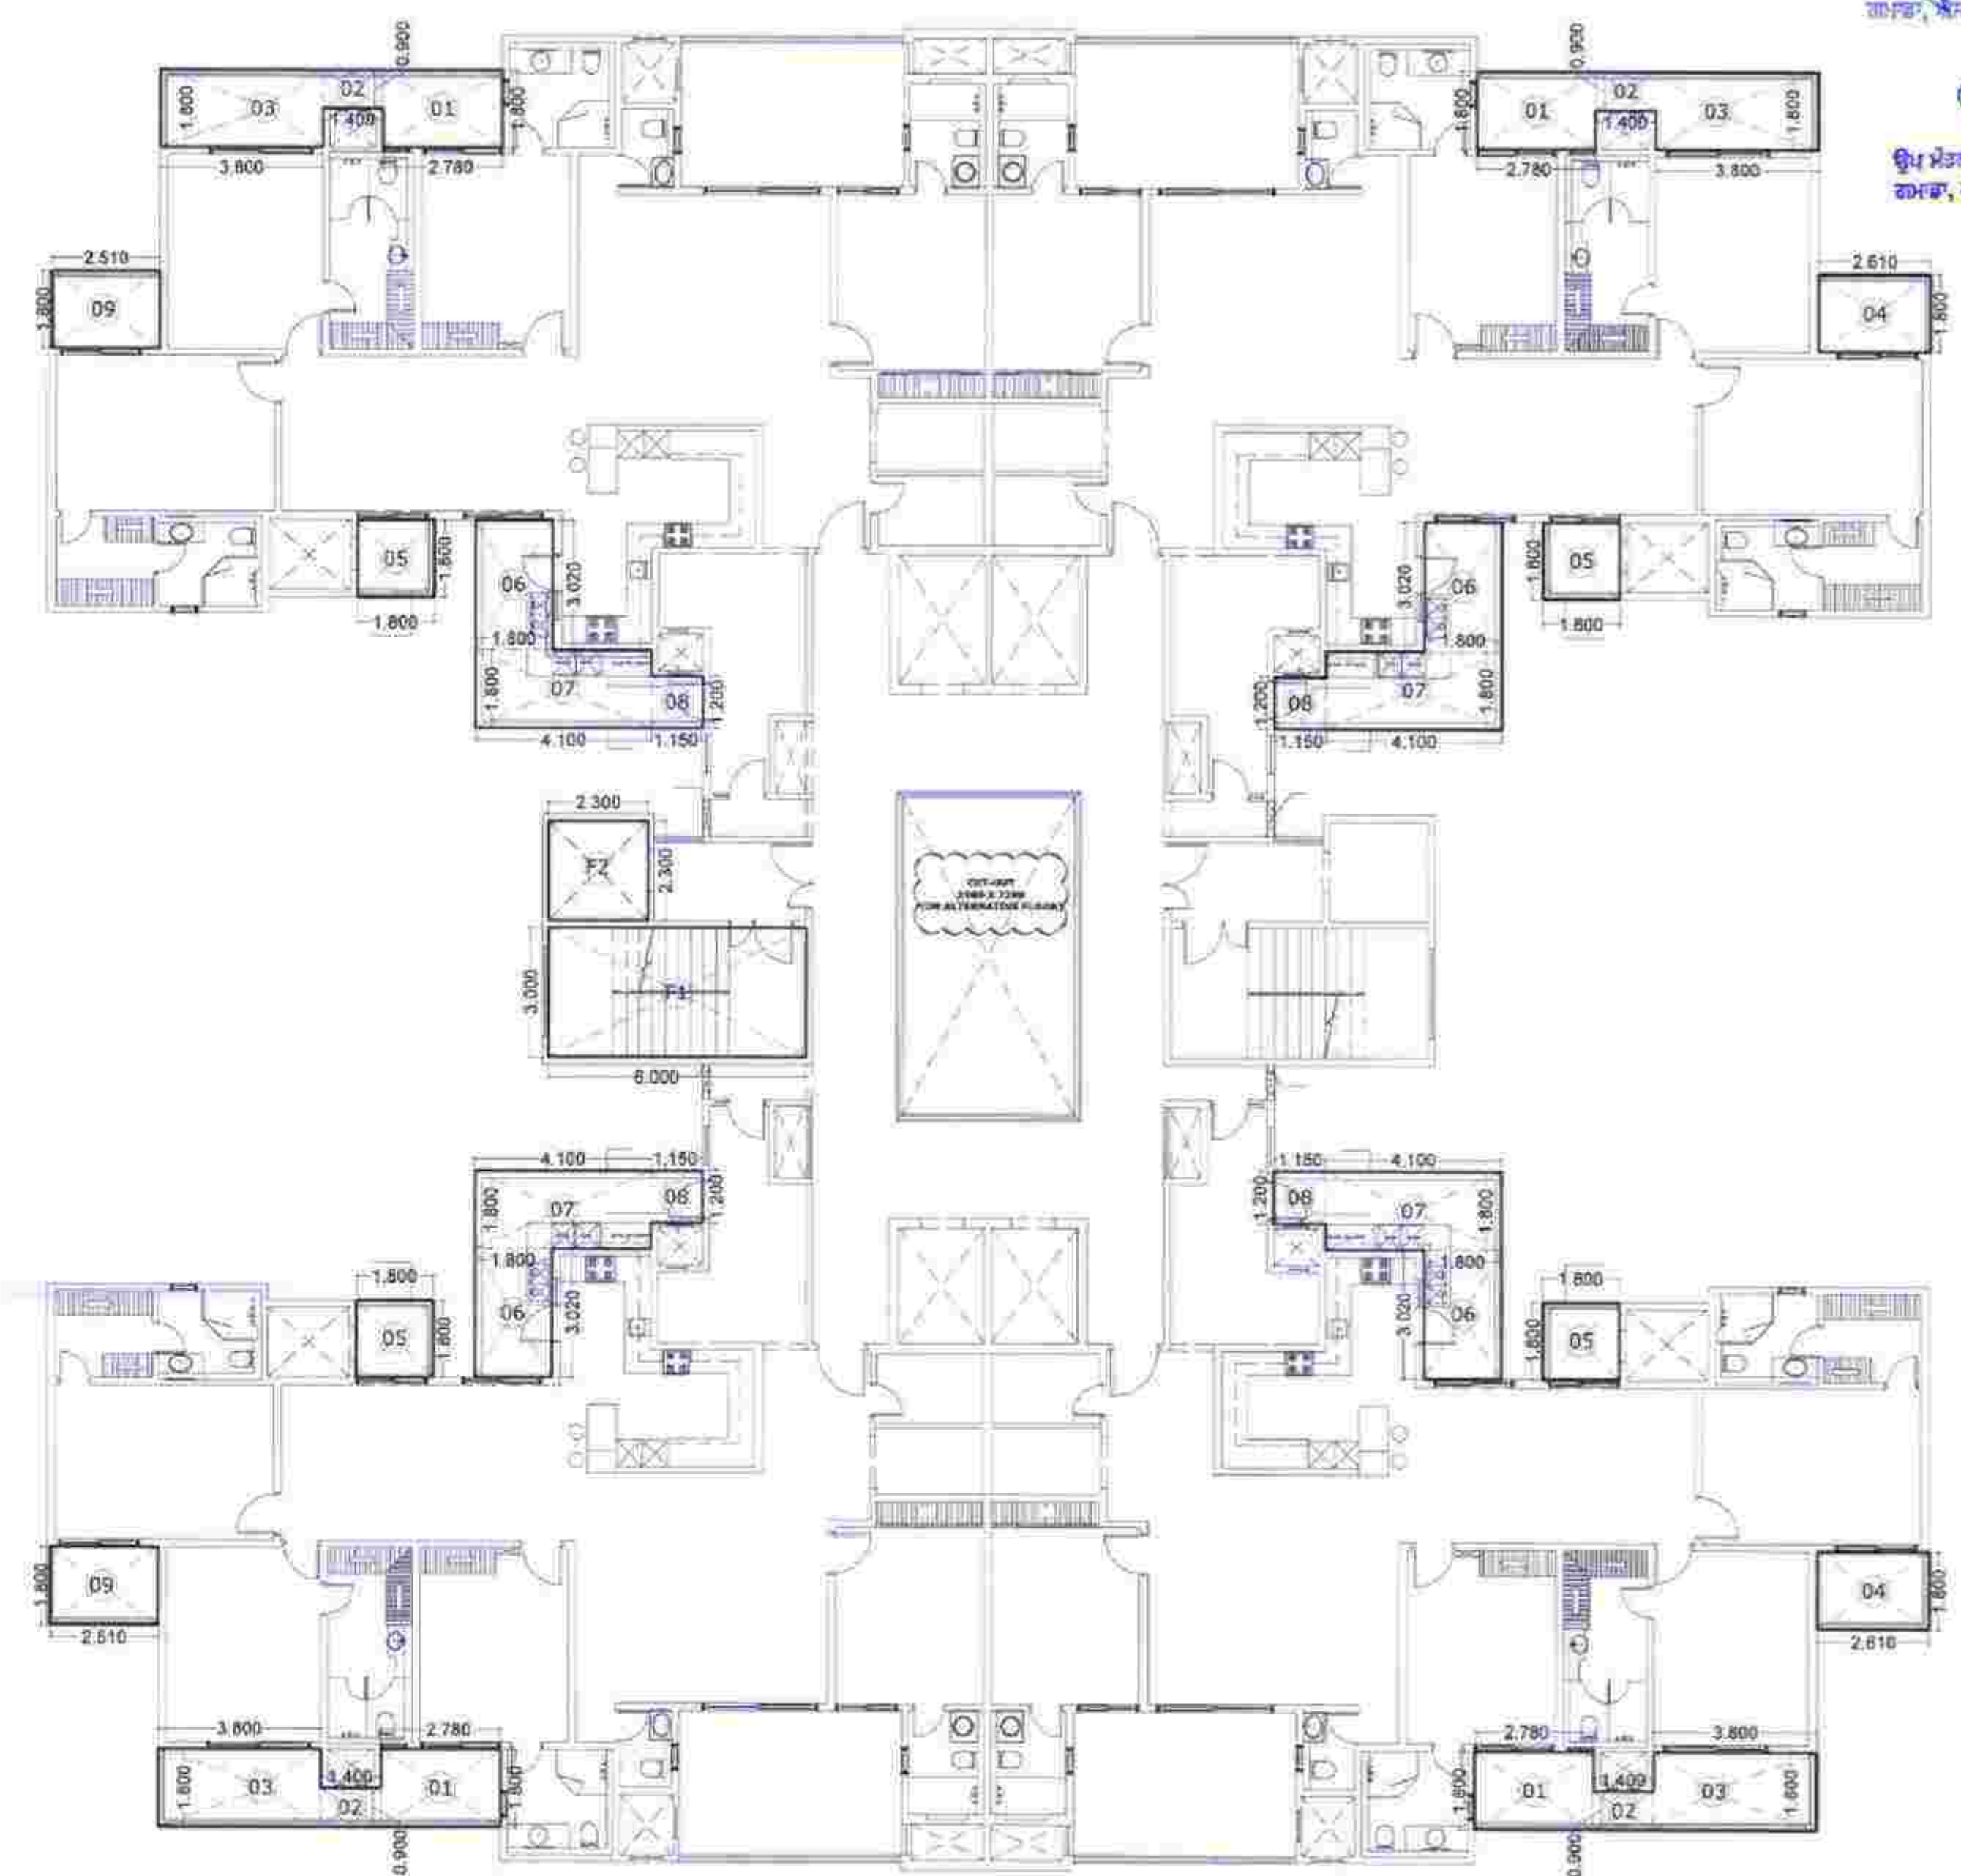

TYPICAL FLOOR NON F.A.R. AREA DIAGRAM  
1st TO 12th FLOOR & 14th TO 23rd FLOOR

| 1st to 12th & 14th to 23rd FLOOR NON F.A.R. AREA STATEMENT |         |   |        |       |                |
|------------------------------------------------------------|---------|---|--------|-------|----------------|
| DESCRIPTION                                                | L.      | X | W.     | X NO. | TOTAL Sq.m.    |
| AREA OF RECTANGLE-01                                       | 2.780   | X | 1.800  | X 4 = | 20.016 Sq.m.   |
| AREA OF RECTANGLE-02                                       | 1.400   | X | 0.900  | X 4 = | 5.040 Sq.m.    |
| AREA OF RECTANGLE-03                                       | 3.800   | X | 1.800  | X 4 = | 27.360 Sq.m.   |
| AREA OF RECTANGLE-04                                       | 2.610   | X | 1.800  | X 2 = | 9.396 Sq.m.    |
| AREA OF RECTANGLE-05                                       | 1.800   | X | 1.800  | X 4 = | 12.960 Sq.m.   |
| AREA OF RECTANGLE-06                                       | 1.800   | X | 3.020  | X 4 = | 21.744 Sq.m.   |
| AREA OF RECTANGLE-07                                       | 4.100   | X | 1.800  | X 4 = | 29.520 Sq.m.   |
| AREA OF RECTANGLE-08                                       | 1.150   | X | 1.200  | X 4 = | 5.520 Sq.m.    |
| AREA OF RECTANGLE-09                                       | 2.510   | X | 1.800  | X 2 = | 9.036 Sq.m.    |
| AREA OF RECTANGLE-F1 (Fire Staircase)                      | 6.000   | X | 3.000  | X 1 = | 18.000 Sq.m.   |
| AREA OF RECTANGLE-F2 (Fire Lift)                           | 2.300   | X | 2.300  | X 1 = | 5.290 Sq.m.    |
| TOTAL                                                      |         |   |        |       | 163.882 Sq.m.  |
| NON F.A.R. AREA OF OF 1st to 12th & 14th to 23rd FLOOR     | 163.882 | X | 22.000 | =     | 3605.404 Sq.m. |

PROJECT:  
REVISED GROUP HOUSING OF  
"MARBELLA GRAND" SECTOR- 62 MOHALLI


TITLE:-  
BLOCK-D (4BHK+UTILITY)  
STILT FLOOR NON F.A.R. DIAGRAM  
TYPICAL FLOOR NON F.A.R. AREA DIAGRAM  
1st TO 12th FLOOR & 14th TO 23rd FLOOR

ARCHITECT:  
Ar. Tripti Girdhar  
For OWNER

APPROVED:  
Date: 20.10.2021

ARCHITECTS:  
The Design Studio  
800-250-341, THIRD FLOOR, SEC. 34-A,  
CHANDIGARH, PIN-151002

SCALE: NTS  
DRG. NO. =

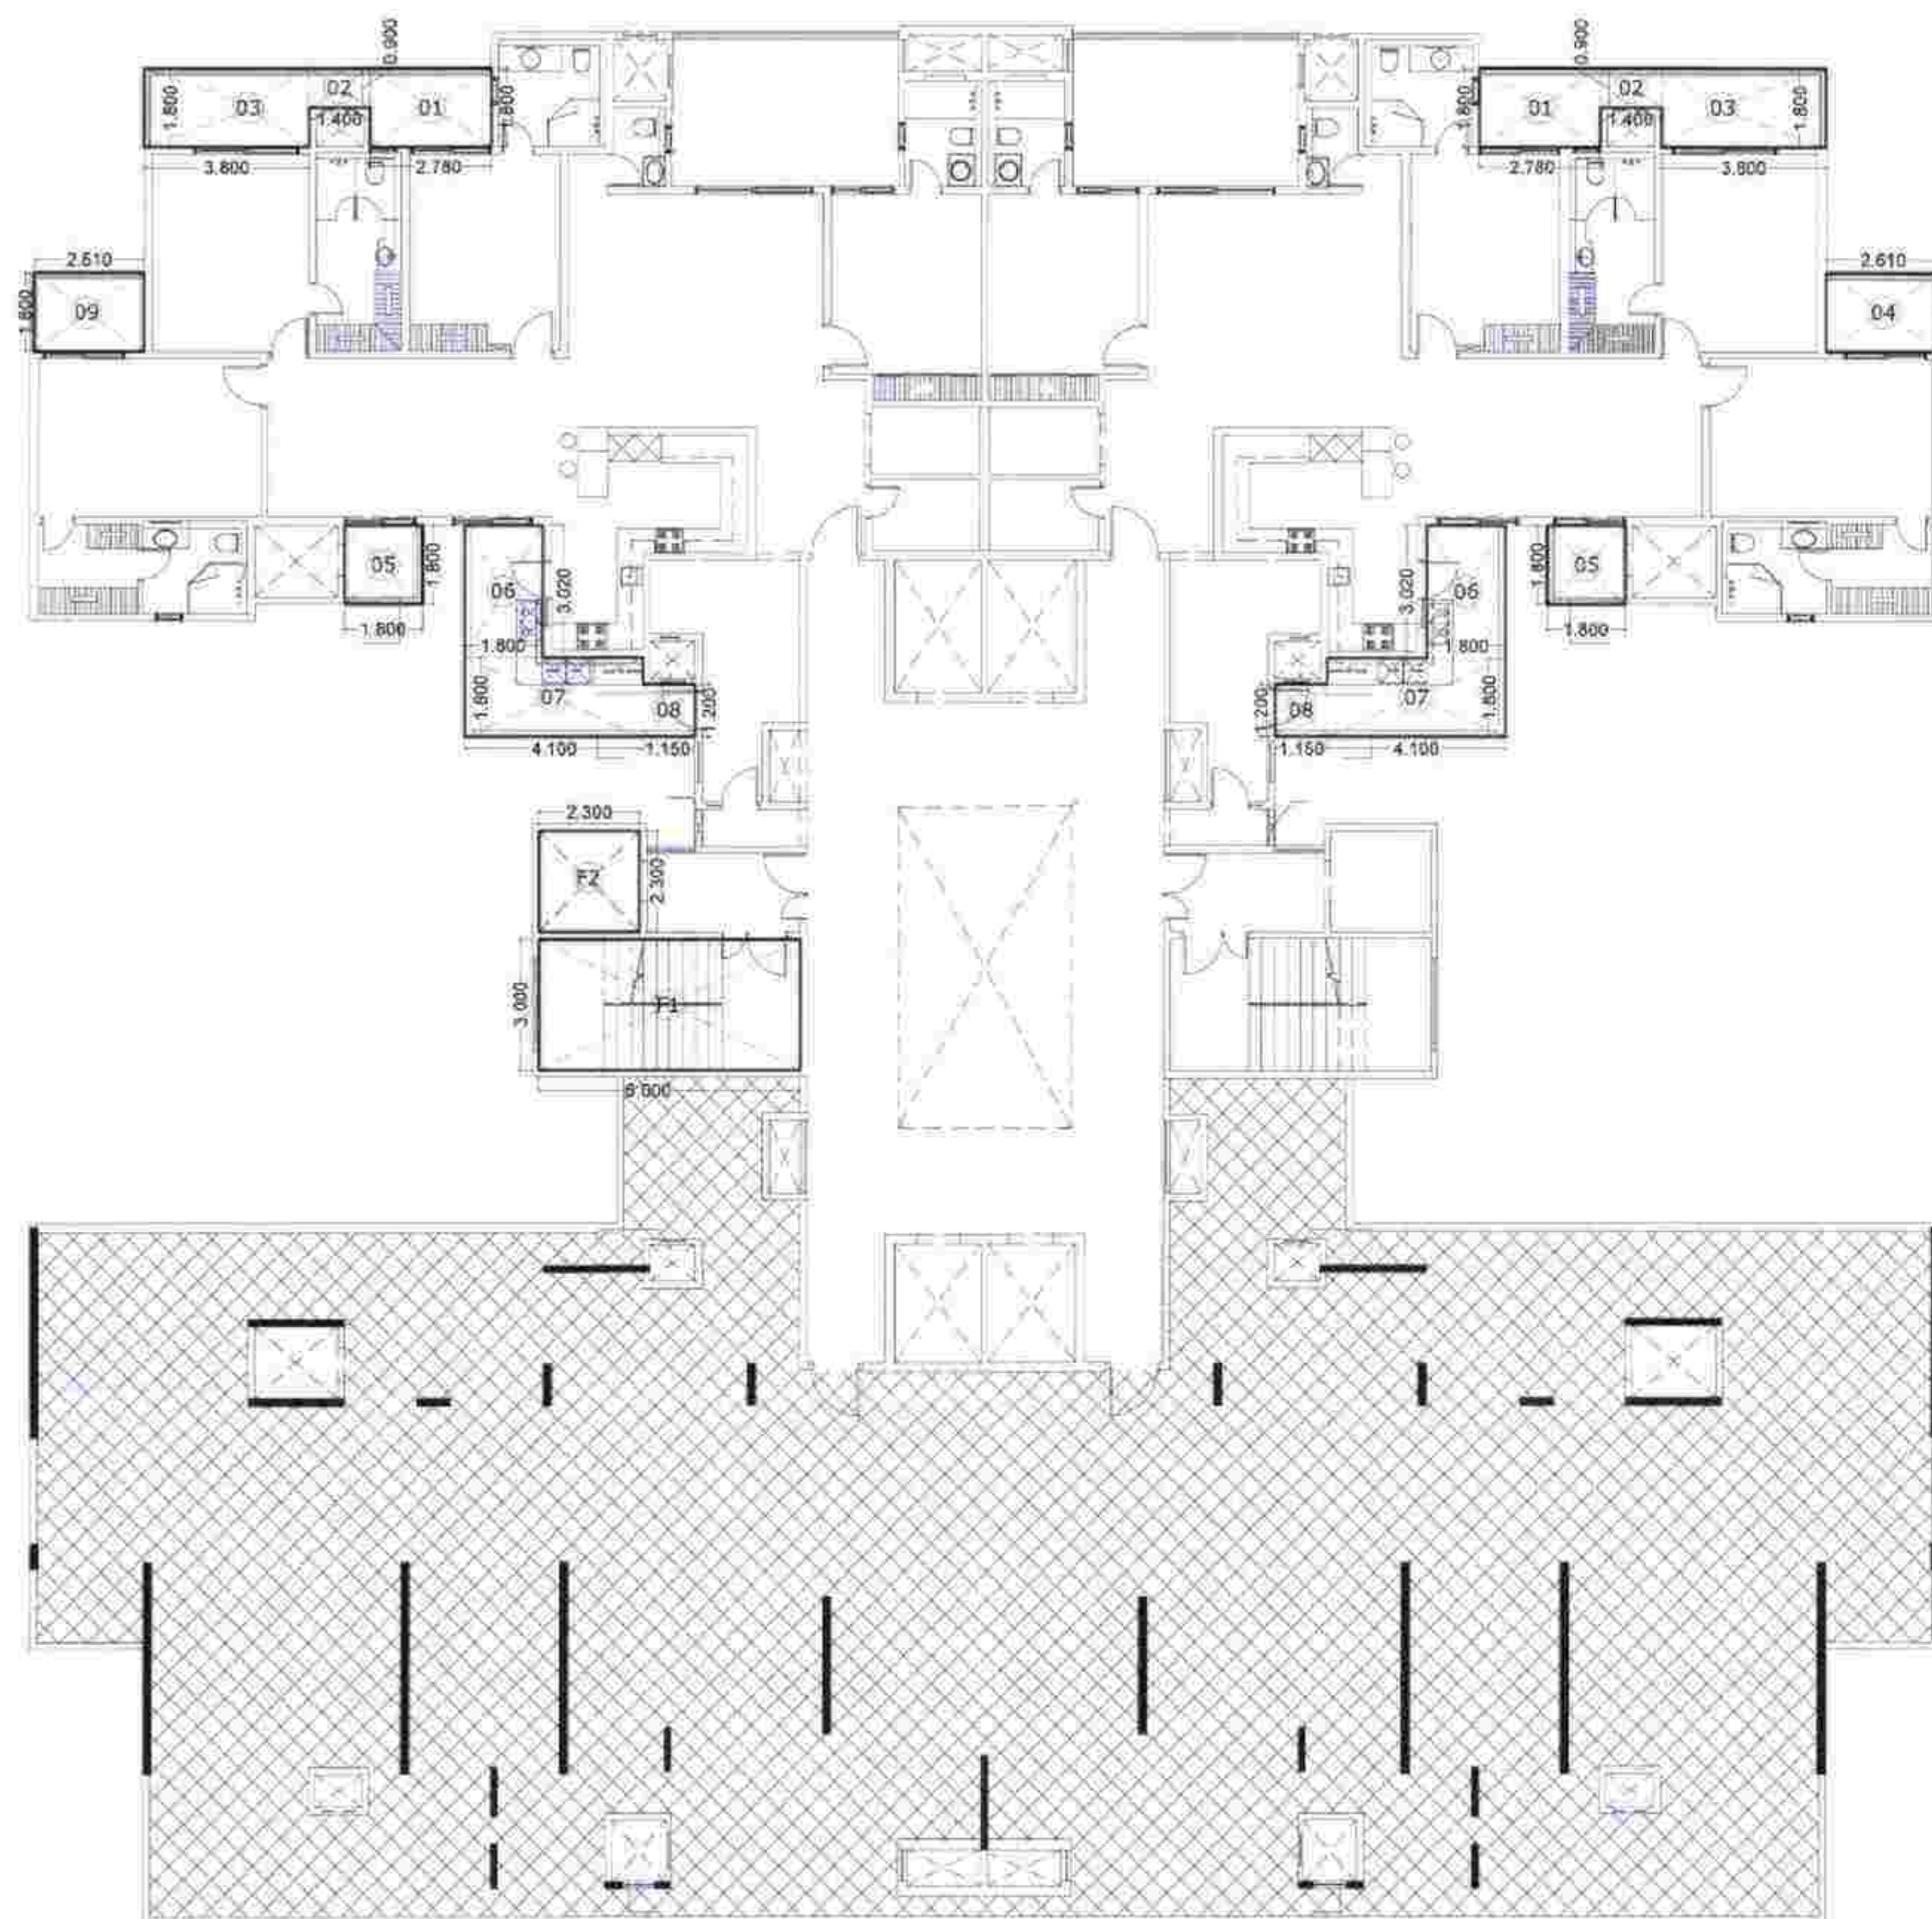


13TH FLOOR NON F.A.R. AREA DIAGRAM

#### 13TH FLOOR NON F.A.R. AREA STATEMENT

|                                       |        |   |       |   |   |   |        |       |
|---------------------------------------|--------|---|-------|---|---|---|--------|-------|
| AREA OF RECTANGLE-01                  | 2.780  | X | 1.800 | X | 2 | = | 10.008 | Sq.m. |
| AREA OF RECTANGLE-02                  | 1.400  | X | 0.900 | X | 2 | = | 2.520  | Sq.m. |
| AREA OF RECTANGLE-03                  | 3.800  | X | 1.800 | X | 2 | = | 13.680 | Sq.m. |
| AREA OF RECTANGLE-04                  | 2.610  | X | 1.800 | X | 1 | = | 4.698  | Sq.m. |
| AREA OF RECTANGLE-05                  | 1.800  | X | 1.800 | X | 2 | = | 6.480  | Sq.m. |
| AREA OF RECTANGLE-06                  | 1.800  | X | 3.020 | X | 2 | = | 10.872 | Sq.m. |
| AREA OF RECTANGLE-07                  | 4.100  | X | 1.800 | X | 2 | = | 14.760 | Sq.m. |
| AREA OF RECTANGLE-08                  | 1.150  | X | 1.200 | X | 2 | = | 2.760  | Sq.m. |
| AREA OF RECTANGLE-09                  | 2.510  | X | 1.800 | X | 1 | = | 4.518  | Sq.m. |
| AREA OF RECTANGLE-F1 (Fire Staircase) | 6.000  | X | 3.000 | X | 1 | = | 18.000 | Sq.m. |
| AREA OF RECTANGLE-F2 (Fire Lift)      | 2.300  | X | 2.300 | X | 1 | = | 5.290  | Sq.m. |
| TOTAL                                 |        |   |       |   |   | = | 93.586 | Sq.m. |
| TOTAL NON F.A.R. AREA OF 13TH FLOOR   | 93.586 | X | 1.000 |   |   | = | 93.586 | Sq.m. |

Chief Town Planner  
Punjab, Chandigarh  
No. 6603 CP/PA/17/140  
Date: 26/10-2021

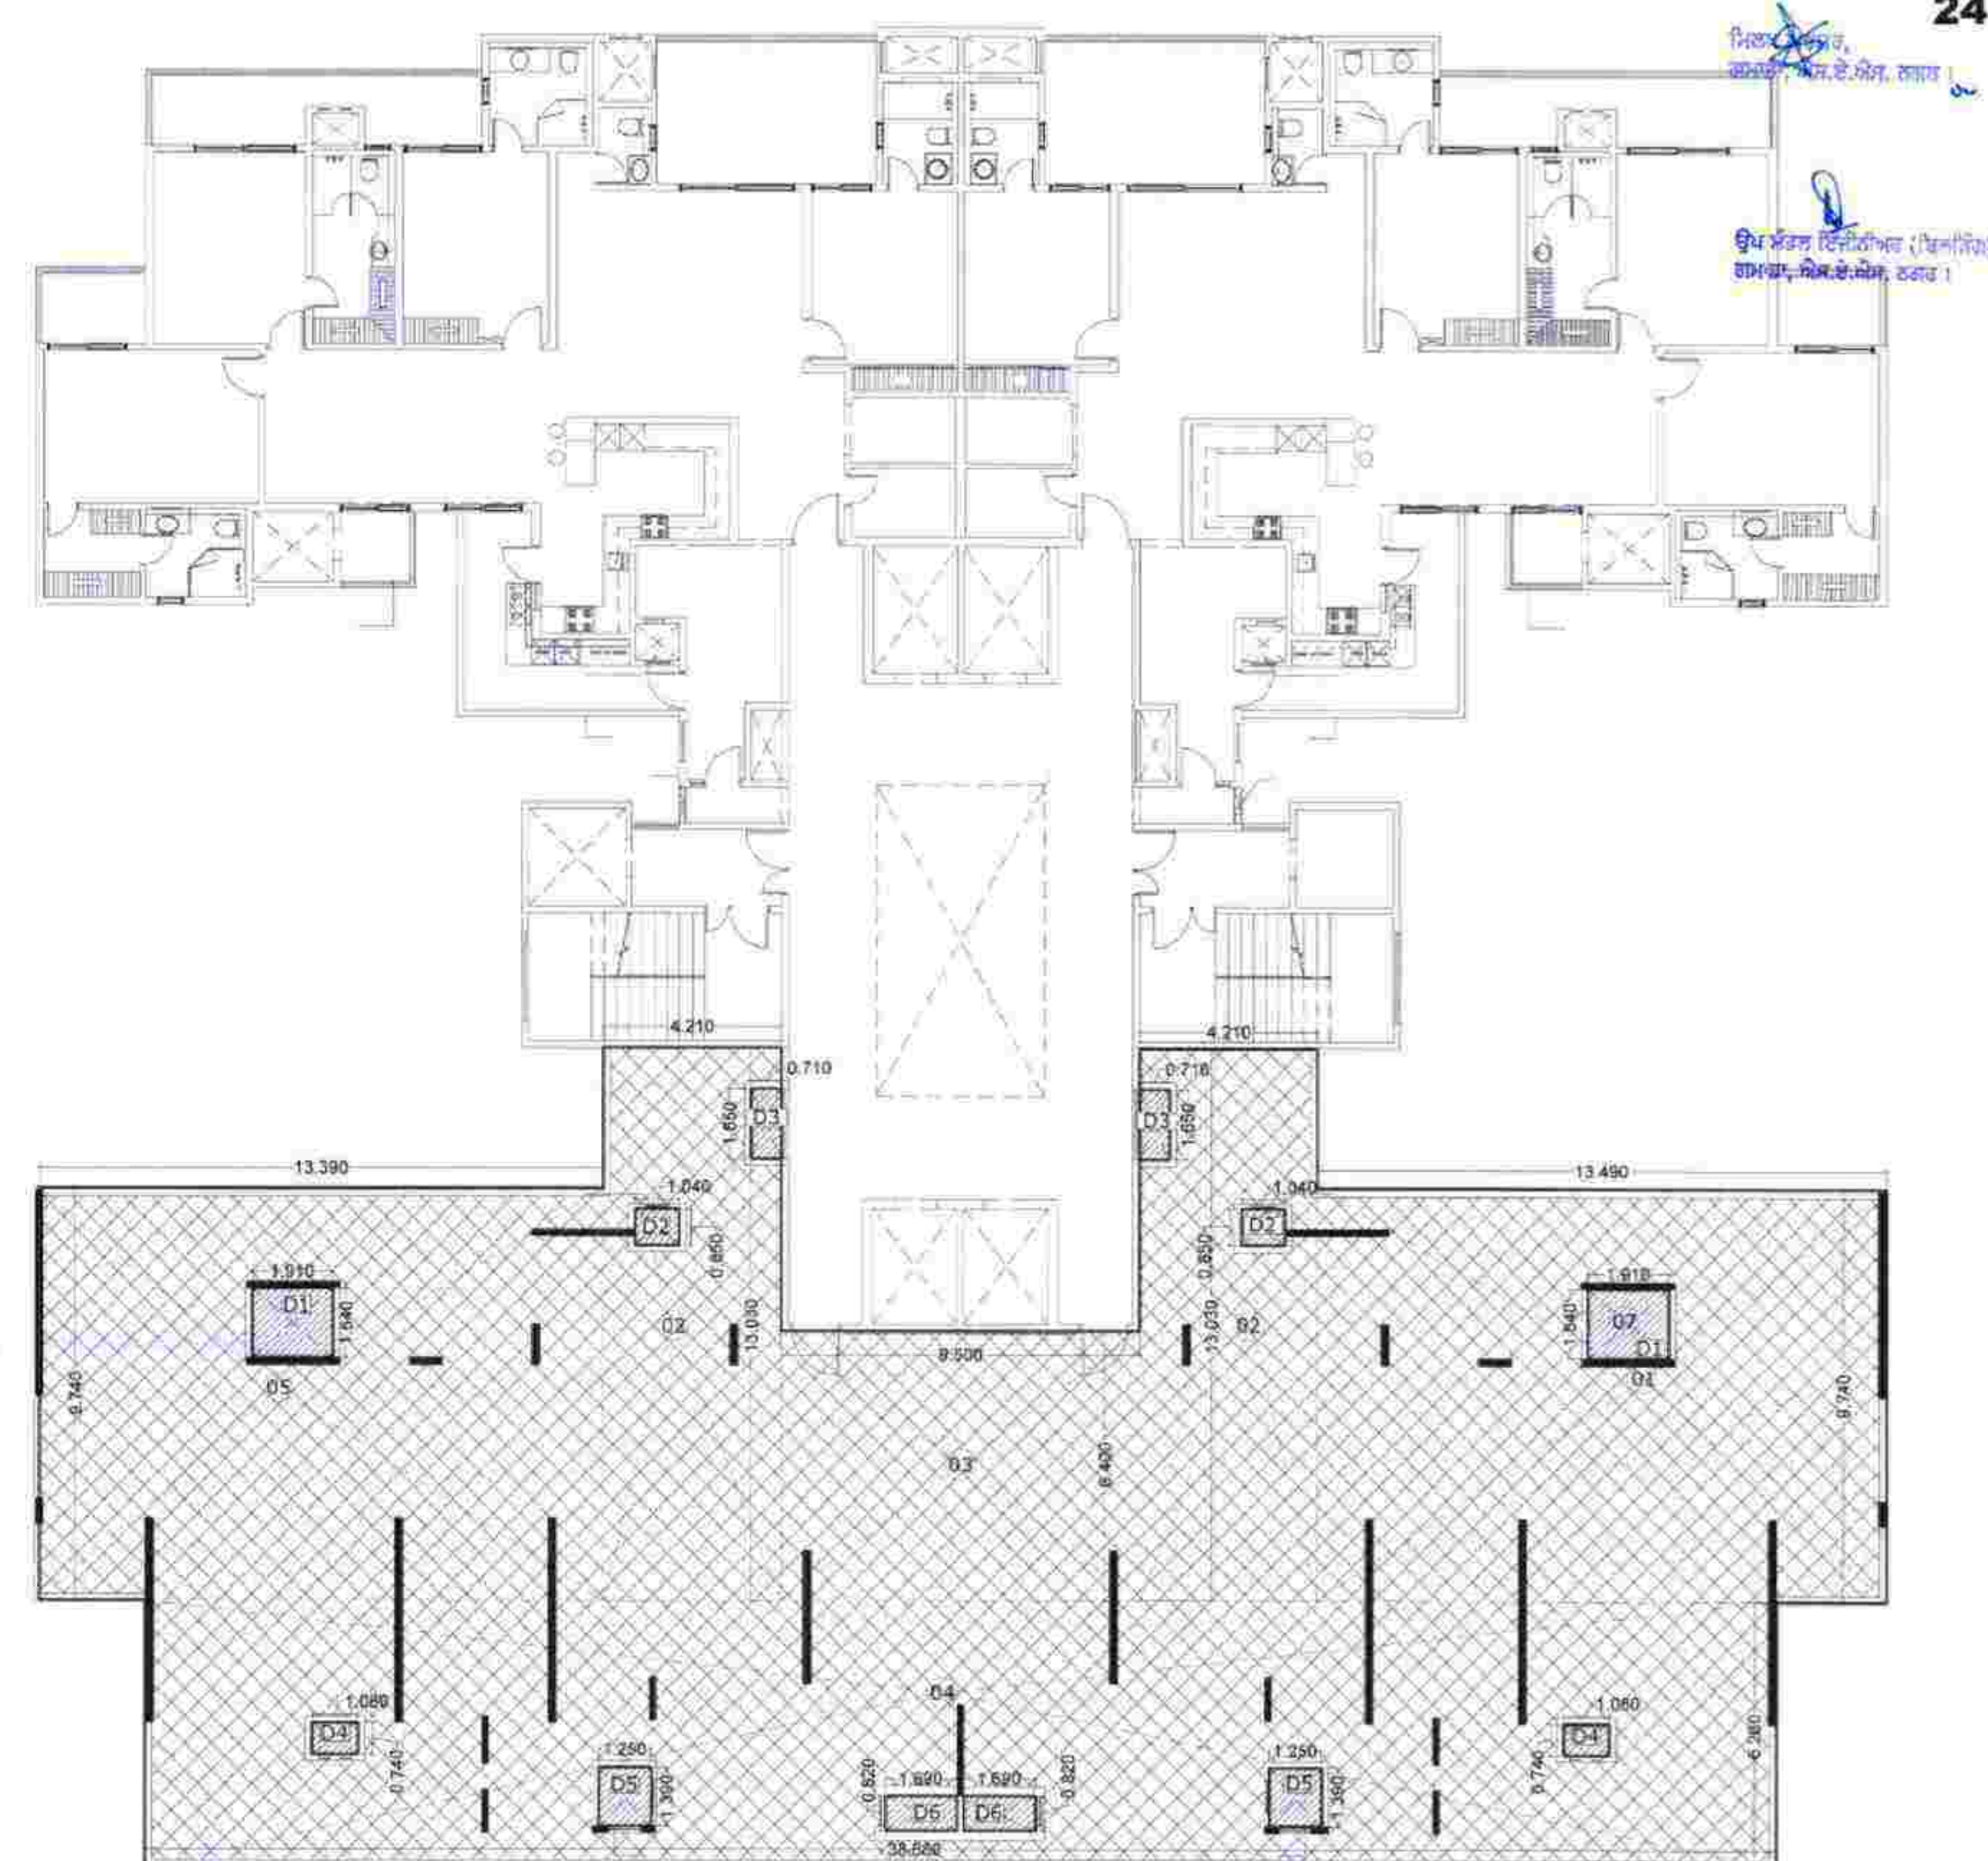

13TH FLOOR DOUBLE HEIGHT AREA DIAGRAM

#### 13TH FLOOR DOUBLE HEIGHT AREA DETAIL

| DESCRIPTION              | L.      | X | W.     | X | NO. | = | TOTAL   | UNIT  |
|--------------------------|---------|---|--------|---|-----|---|---------|-------|
| AREA OF RECTANGLE-01     | 13.390  | X | 9.740  | X | 1   | = | 131.393 | Sq.m. |
| AREA OF RECTANGLE-02     | 4.210   | X | 13.030 | X | 2   | = | 109.713 | Sq.m. |
| AREA OF RECTANGLE-03     | 8.500   | X | 6.400  | X | 1   | = | 54.400  | Sq.m. |
| AREA OF RECTANGLE-04     | 38.680  | X | 6.260  | X | 1   | = | 242.137 | Sq.m. |
| AREA OF RECTANGLE-05     | 13.390  | X | 9.740  | X | 1   | = | 130.419 | Sq.m. |
| TOTAL                    |         |   |        |   |     | = | 668.061 | Sq.m. |
| <b>DEDUCTION AREA</b>    |         |   |        |   |     |   |         |       |
| <b>DUCT AREA</b>         |         |   |        |   |     |   |         |       |
| AREA OF RECTANGLE-D1     | 1.910   | X | 1.640  | X | 2   | = | 6.265   | Sq.m. |
| AREA OF RECTANGLE-D2     | 1.040   | X | 0.850  | X | 2   | = | 1.768   | Sq.m. |
| AREA OF RECTANGLE-D3     | 0.710   | X | 1.650  | X | 2   | = | 2.343   | Sq.m. |
| AREA OF RECTANGLE-D4     | 1.080   | X | 0.740  | X | 2   | = | 1.598   | Sq.m. |
| AREA OF RECTANGLE-D5     | 1.250   | X | 1.390  | X | 2   | = | 3.475   | Sq.m. |
| AREA OF RECTANGLE-D6     | 1.690   | X | 0.820  | X | 2   | = | 2.772   | Sq.m. |
| TOTAL                    |         |   |        |   |     | = | 18.221  | Sq.m. |
| AREA AFTER DEDUCTION     |         |   |        |   |     |   |         |       |
| TOTAL DOUBLE HEIGHT AREA | 668.061 | - | 18.221 |   |     | = | 649.840 | Sq.m. |

PROJECT:  
REVISED GROUP HOUSING OF  
"MARBELLA GRAND" SECTOR- 82 MOHALL.

TITLE:-  
BLOCK-D (4BHK+UTILITY)  
13TH FLOOR NON F.A.R. DIAGRAM  
13TH FLOOR DOUBLE HEIGHT AREA DIAGRAM


ARCHITECT: Pat Girdhar  
OWNER: For SRG Developers & Promoters

ARCHITECTS:  
The Design Studio

PROJECT ADDRESS: 44080  
820 238.51, THIRD FLOOR - SEC. 82-A,  
CHANDIGARH. PIN- 151003


THE DRAWING IS THE PROPERTY OF THE CONSULTANTS. NO PART OF THIS  
DRAWING SHALL BE USED, COPIED OR REPRODUCED WITHOUT THEIR WRITTEN PERMISSION.

SCALE: NTS  
DRG. NO. =

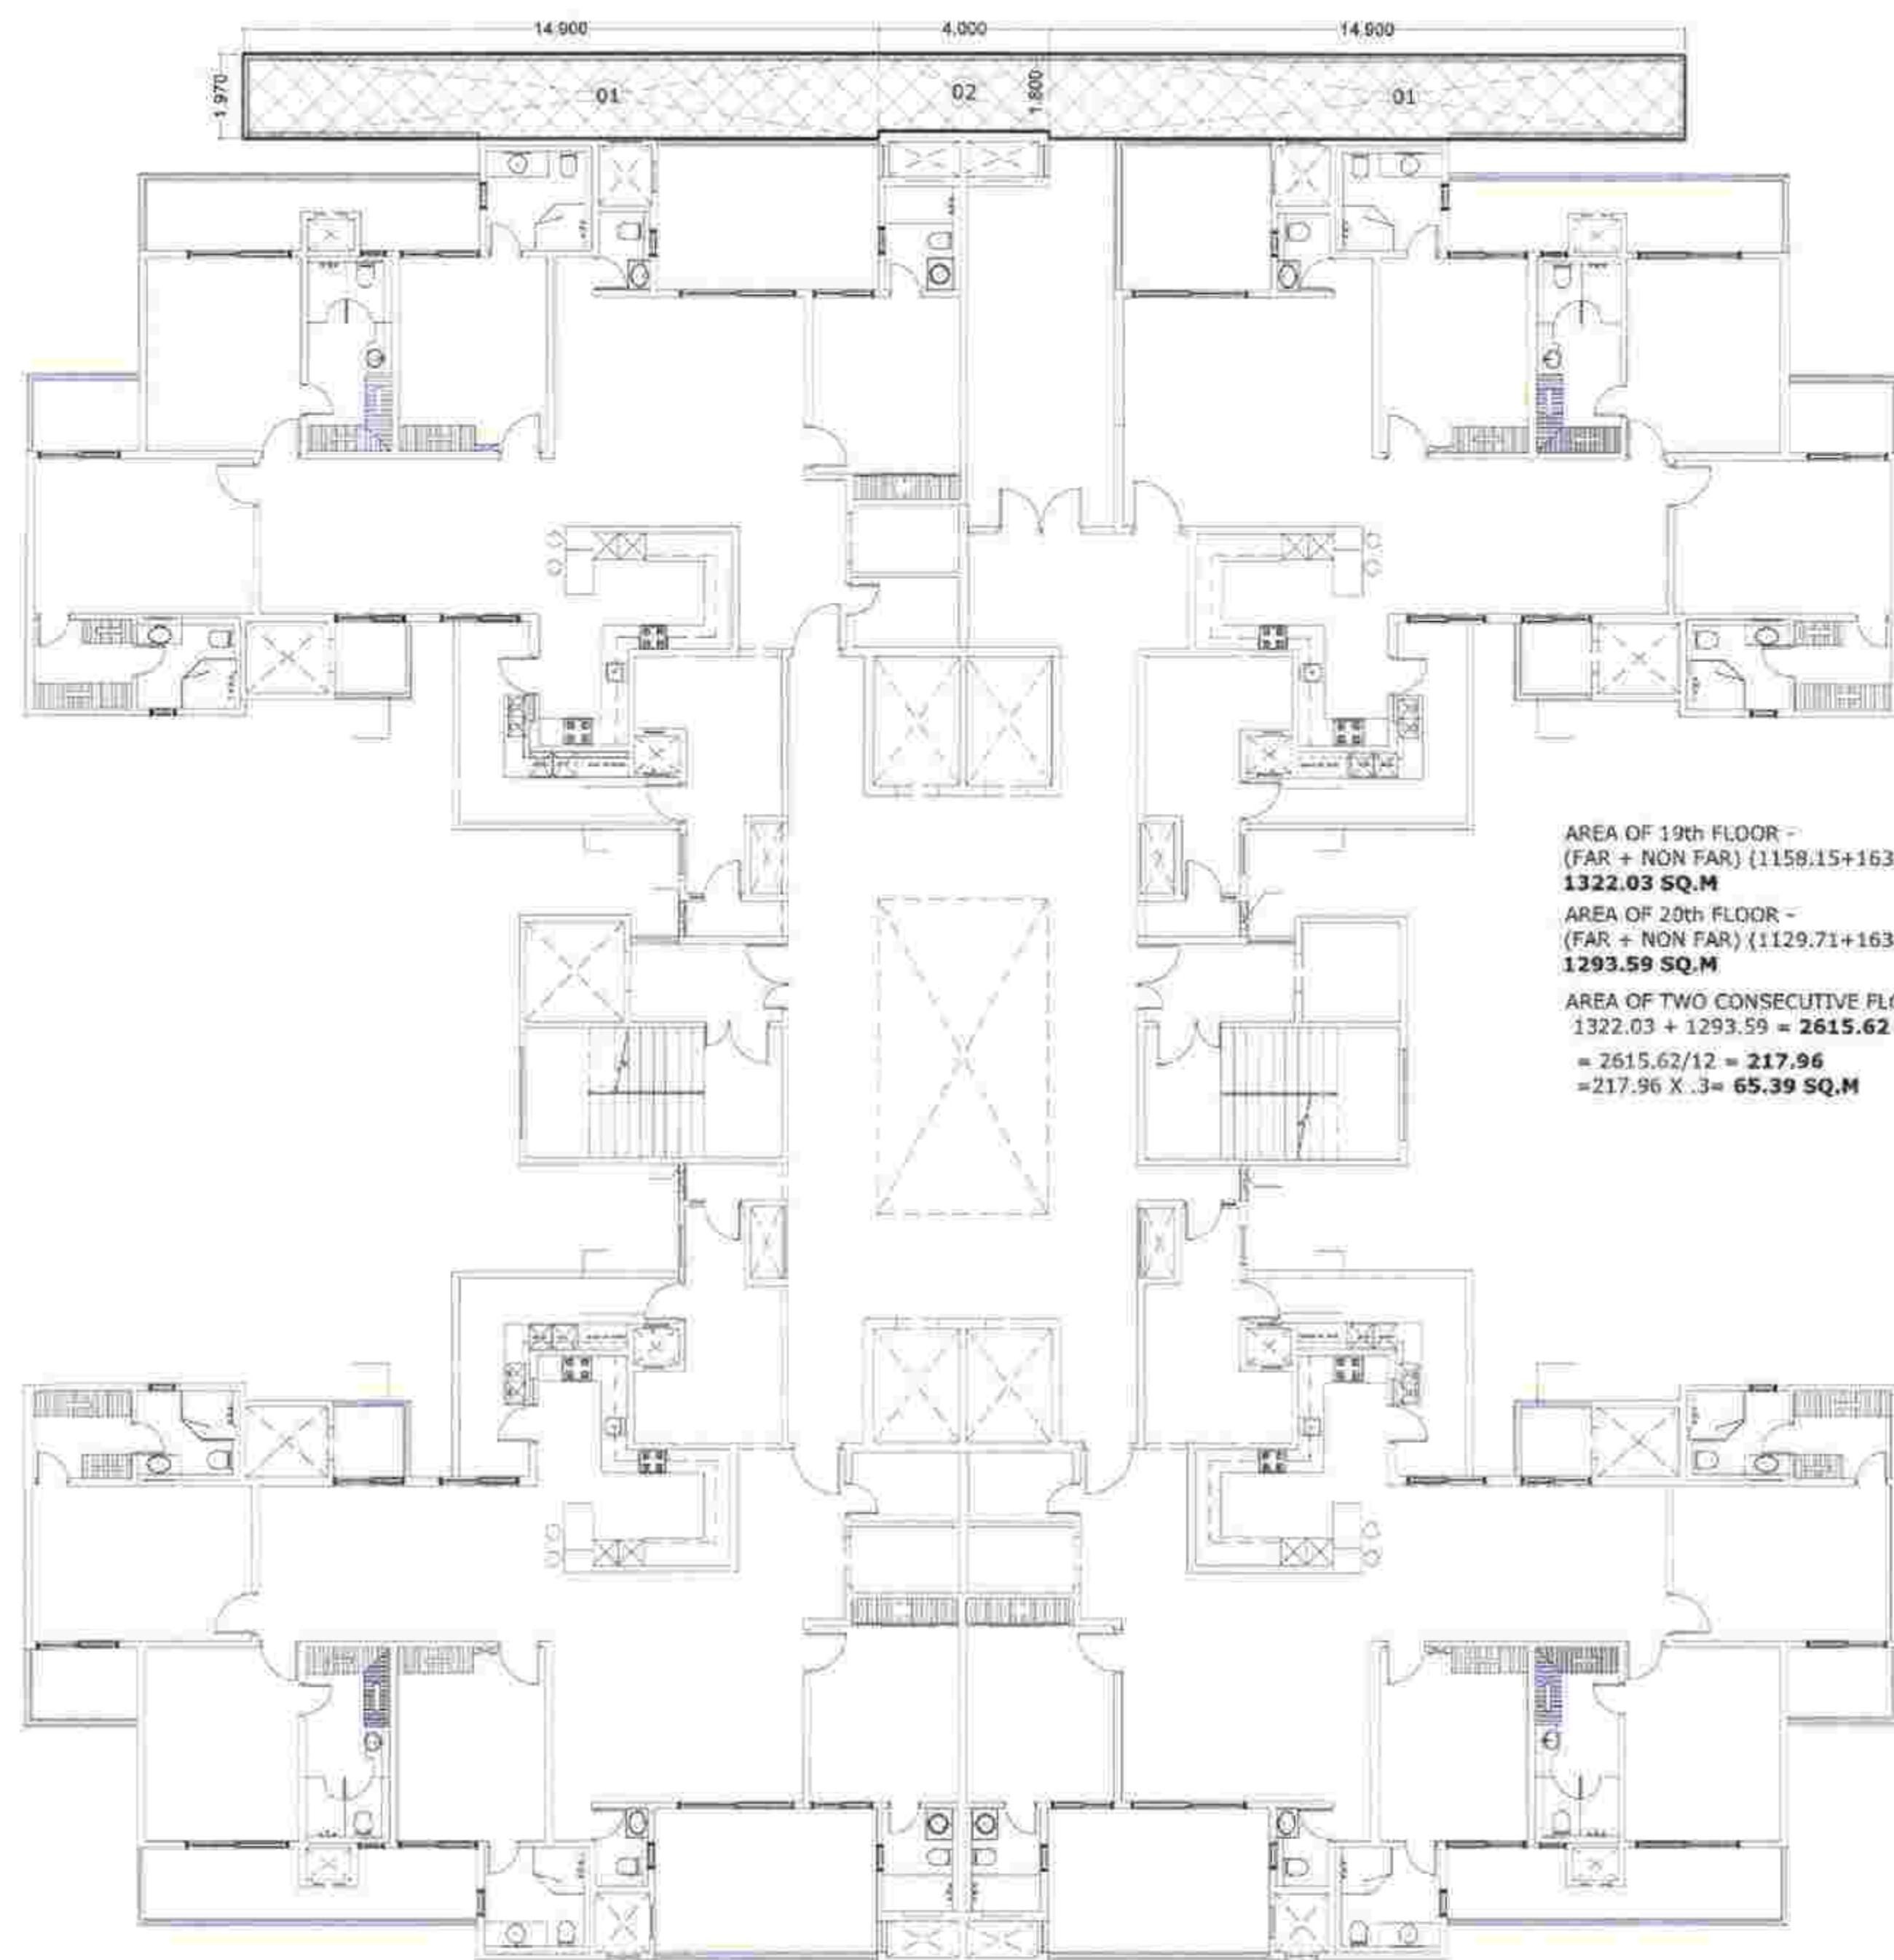

19TH FLOOR REFUGE AREA DIAGRAM

AREA OF 19th FLOOR -  
(FAR + NON FAR) (1158.15+163.88)=  
**1322.03 SQ.M**  
AREA OF 20th FLOOR -  
(FAR + NON FAR) (1129.71+163.88)=  
**1293.59 SQ.M**  
AREA OF TWO CONSECUTIVE FLOOR -  
1322.03 + 1293.59 = **2615.62 SQ.M**  
= 2615.62/12 = **217.96**  
= 217.96 X .3 = **65.39 SQ.M**

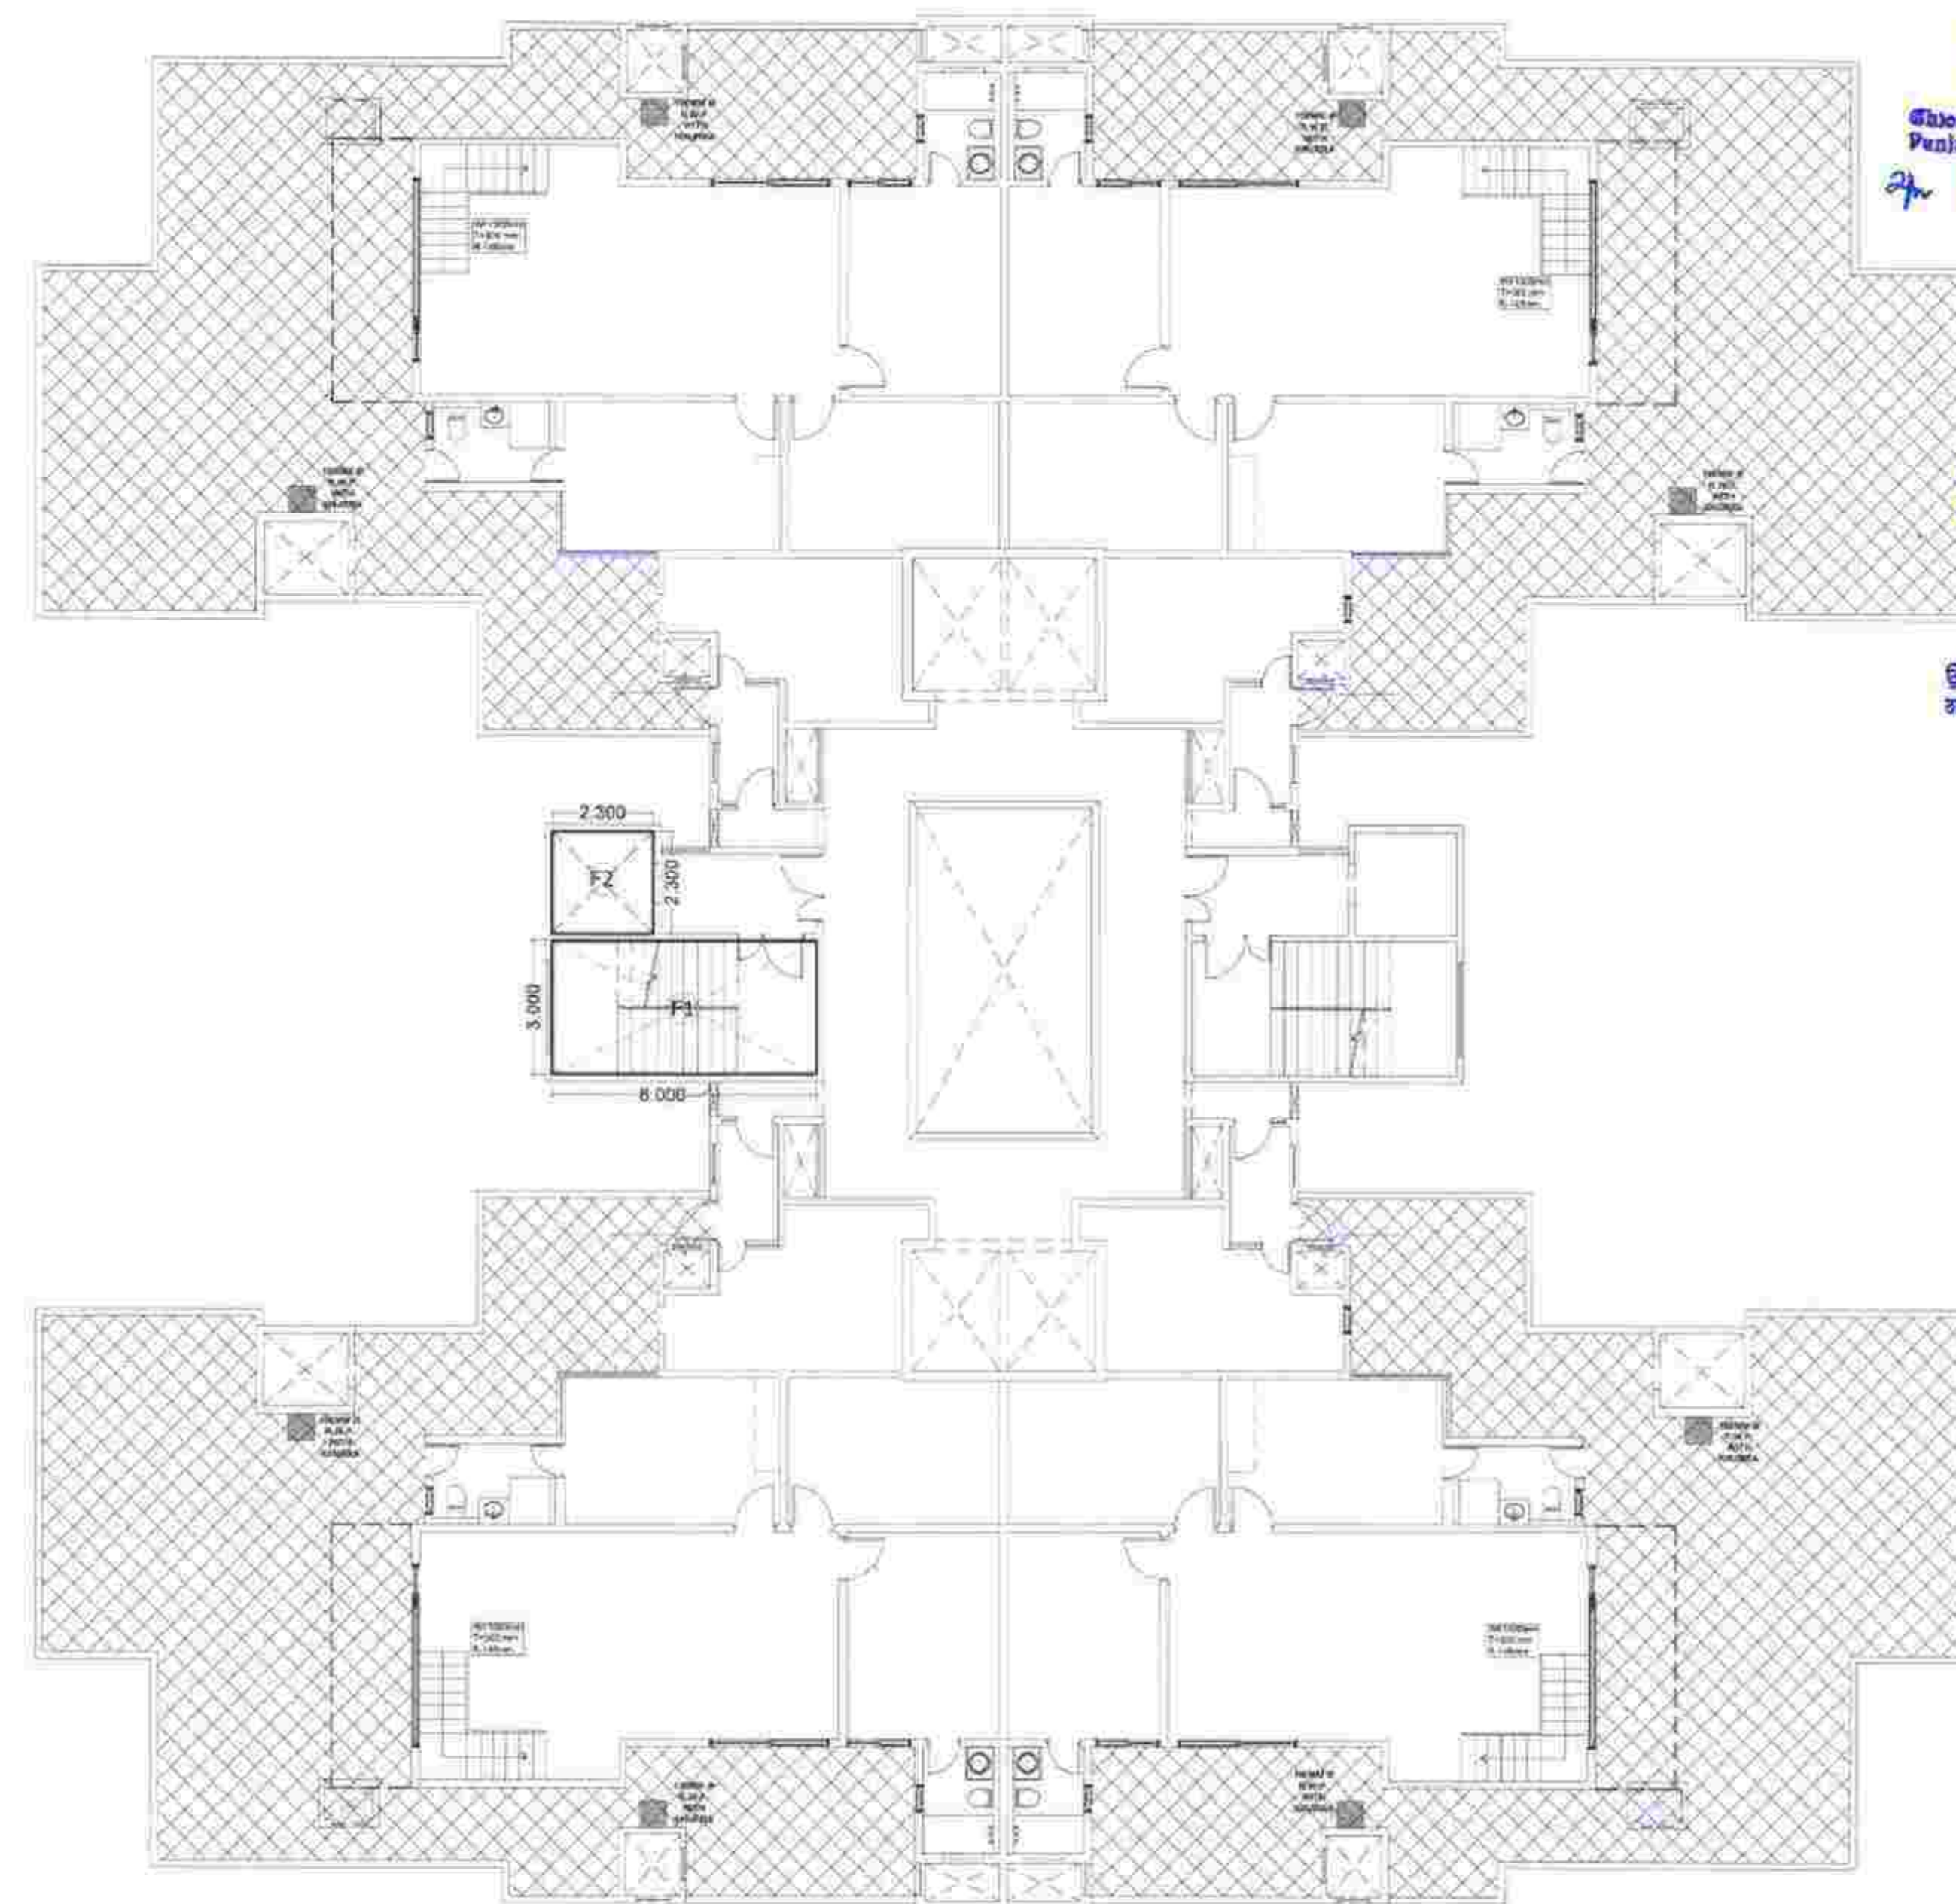


24th FLOOR NON F.A.R. AREA DIAGRAM

| 19TH FLOOR REFUGE AREA DETAIL              |        |   |       |   |     |   |                     |
|--------------------------------------------|--------|---|-------|---|-----|---|---------------------|
| DESCRIPTION                                | L.     | X | W.    | X | NO. | = | TOTAL UNIT          |
| AREA OF RECTANGLE-01                       | 14.900 | X | 1.970 | X | 2   | = | 58.706 Sq.m.        |
| AREA OF RECTANGLE-02                       | 4.000  | X | 1.800 | X | 1   | = | 7.200 Sq.m.         |
| <b>TOTAL REFUGE AREA</b>                   |        |   |       |   |     | = | <b>65.906 Sq.m.</b> |
| 24th FLOOR NON F.A.R. AREA STATEMENT       |        |   |       |   |     |   |                     |
| AREA OF RECTANGLE-F1 (Fire Staircase)      | 6.000  | X | 3.000 | X | 1   | = | 18.000 Sq.m.        |
| AREA OF RECTANGLE-F2 (Fire Lift)           | 2.300  | X | 2.300 | X | 1   | = | 5.290 Sq.m.         |
| <b>TOTAL</b>                               |        |   |       |   |     | = | <b>23.290 Sq.m.</b> |
| <b>TOTAL NON F.A.R. AREA OF 24th FLOOR</b> | 23.290 | X |       |   | 1   | = | <b>23.290 Sq.m.</b> |

|                                                        |          |   |  |    |   |                       |
|--------------------------------------------------------|----------|---|--|----|---|-----------------------|
| AREA OF STILT FLOOR                                    | 1143.963 |   |  |    | = | <b>1143.963 Sq.m.</b> |
| NON F.A.R. AREA OF OF 1st to 12th & 14th to 23rd FLOOR | 163.882  | X |  | 22 | = | <b>3605.404 Sq.m.</b> |
| TOTAL NON F.A.R. AREA OF 13TH FLOOR                    | 93.586   |   |  |    | = | <b>93.586 Sq.m.</b>   |
| TOTAL DOUBLE HEIGHT AREA                               | 649.840  |   |  |    | = | <b>649.840 Sq.m.</b>  |
| TOTAL REFUGE AREA                                      | 65.906   |   |  |    | = | <b>65.906 Sq.m.</b>   |
| TOTAL NON F.A.R. AREA OF 24th FLOOR                    | 23.290   |   |  |    | = | <b>23.290 Sq.m.</b>   |
| <b>TOTAL NON. F.A.R AREA</b>                           |          |   |  |    | = | <b>5581.989 Sq.m.</b> |

|   |                                                         |
|---|---------------------------------------------------------|
| PROJECT:<br>REVISED GROUP HOUSING OF<br>"MARBELLA GRAND" SECTOR- 82 MOHALI                                                                        |                                                         |
| TITLE:<br>BLOCK-D (4BHK+UTILITY)<br>19TH FLOOR REFUGE AREA DIAGRAM<br>24TH FLOOR NON F.A.R. DIAGRAM                                               |                                                         |
| ARCHITECT<br>Ar. Triptat Girdhar   | OWNER<br>For SRG Developers & Promoters                 |
| ARCHITECTS:<br>The Design Studio<br>ARCHITECTS/INTERIOR DESIGNERS & PLANNERS<br>500/226-31, THIRD FLOOR, SEC- 34-A,<br>CHANDIGARH. PH- 9172501872 | Approved<br>Drawn:<br>Chetan Nagpal<br>Date: 20.10.2021 |
| THIS DRAWING IS THE PROPERTY OF THE CONSULTANTS NO PART OF THIS<br>SHALL BE USED, COPIED OR REPRODUCED WITHOUT THEIR WRITTEN PERMISSION           |                                                         |
| SCALE: NTS   | DRG. NO. #                                              |

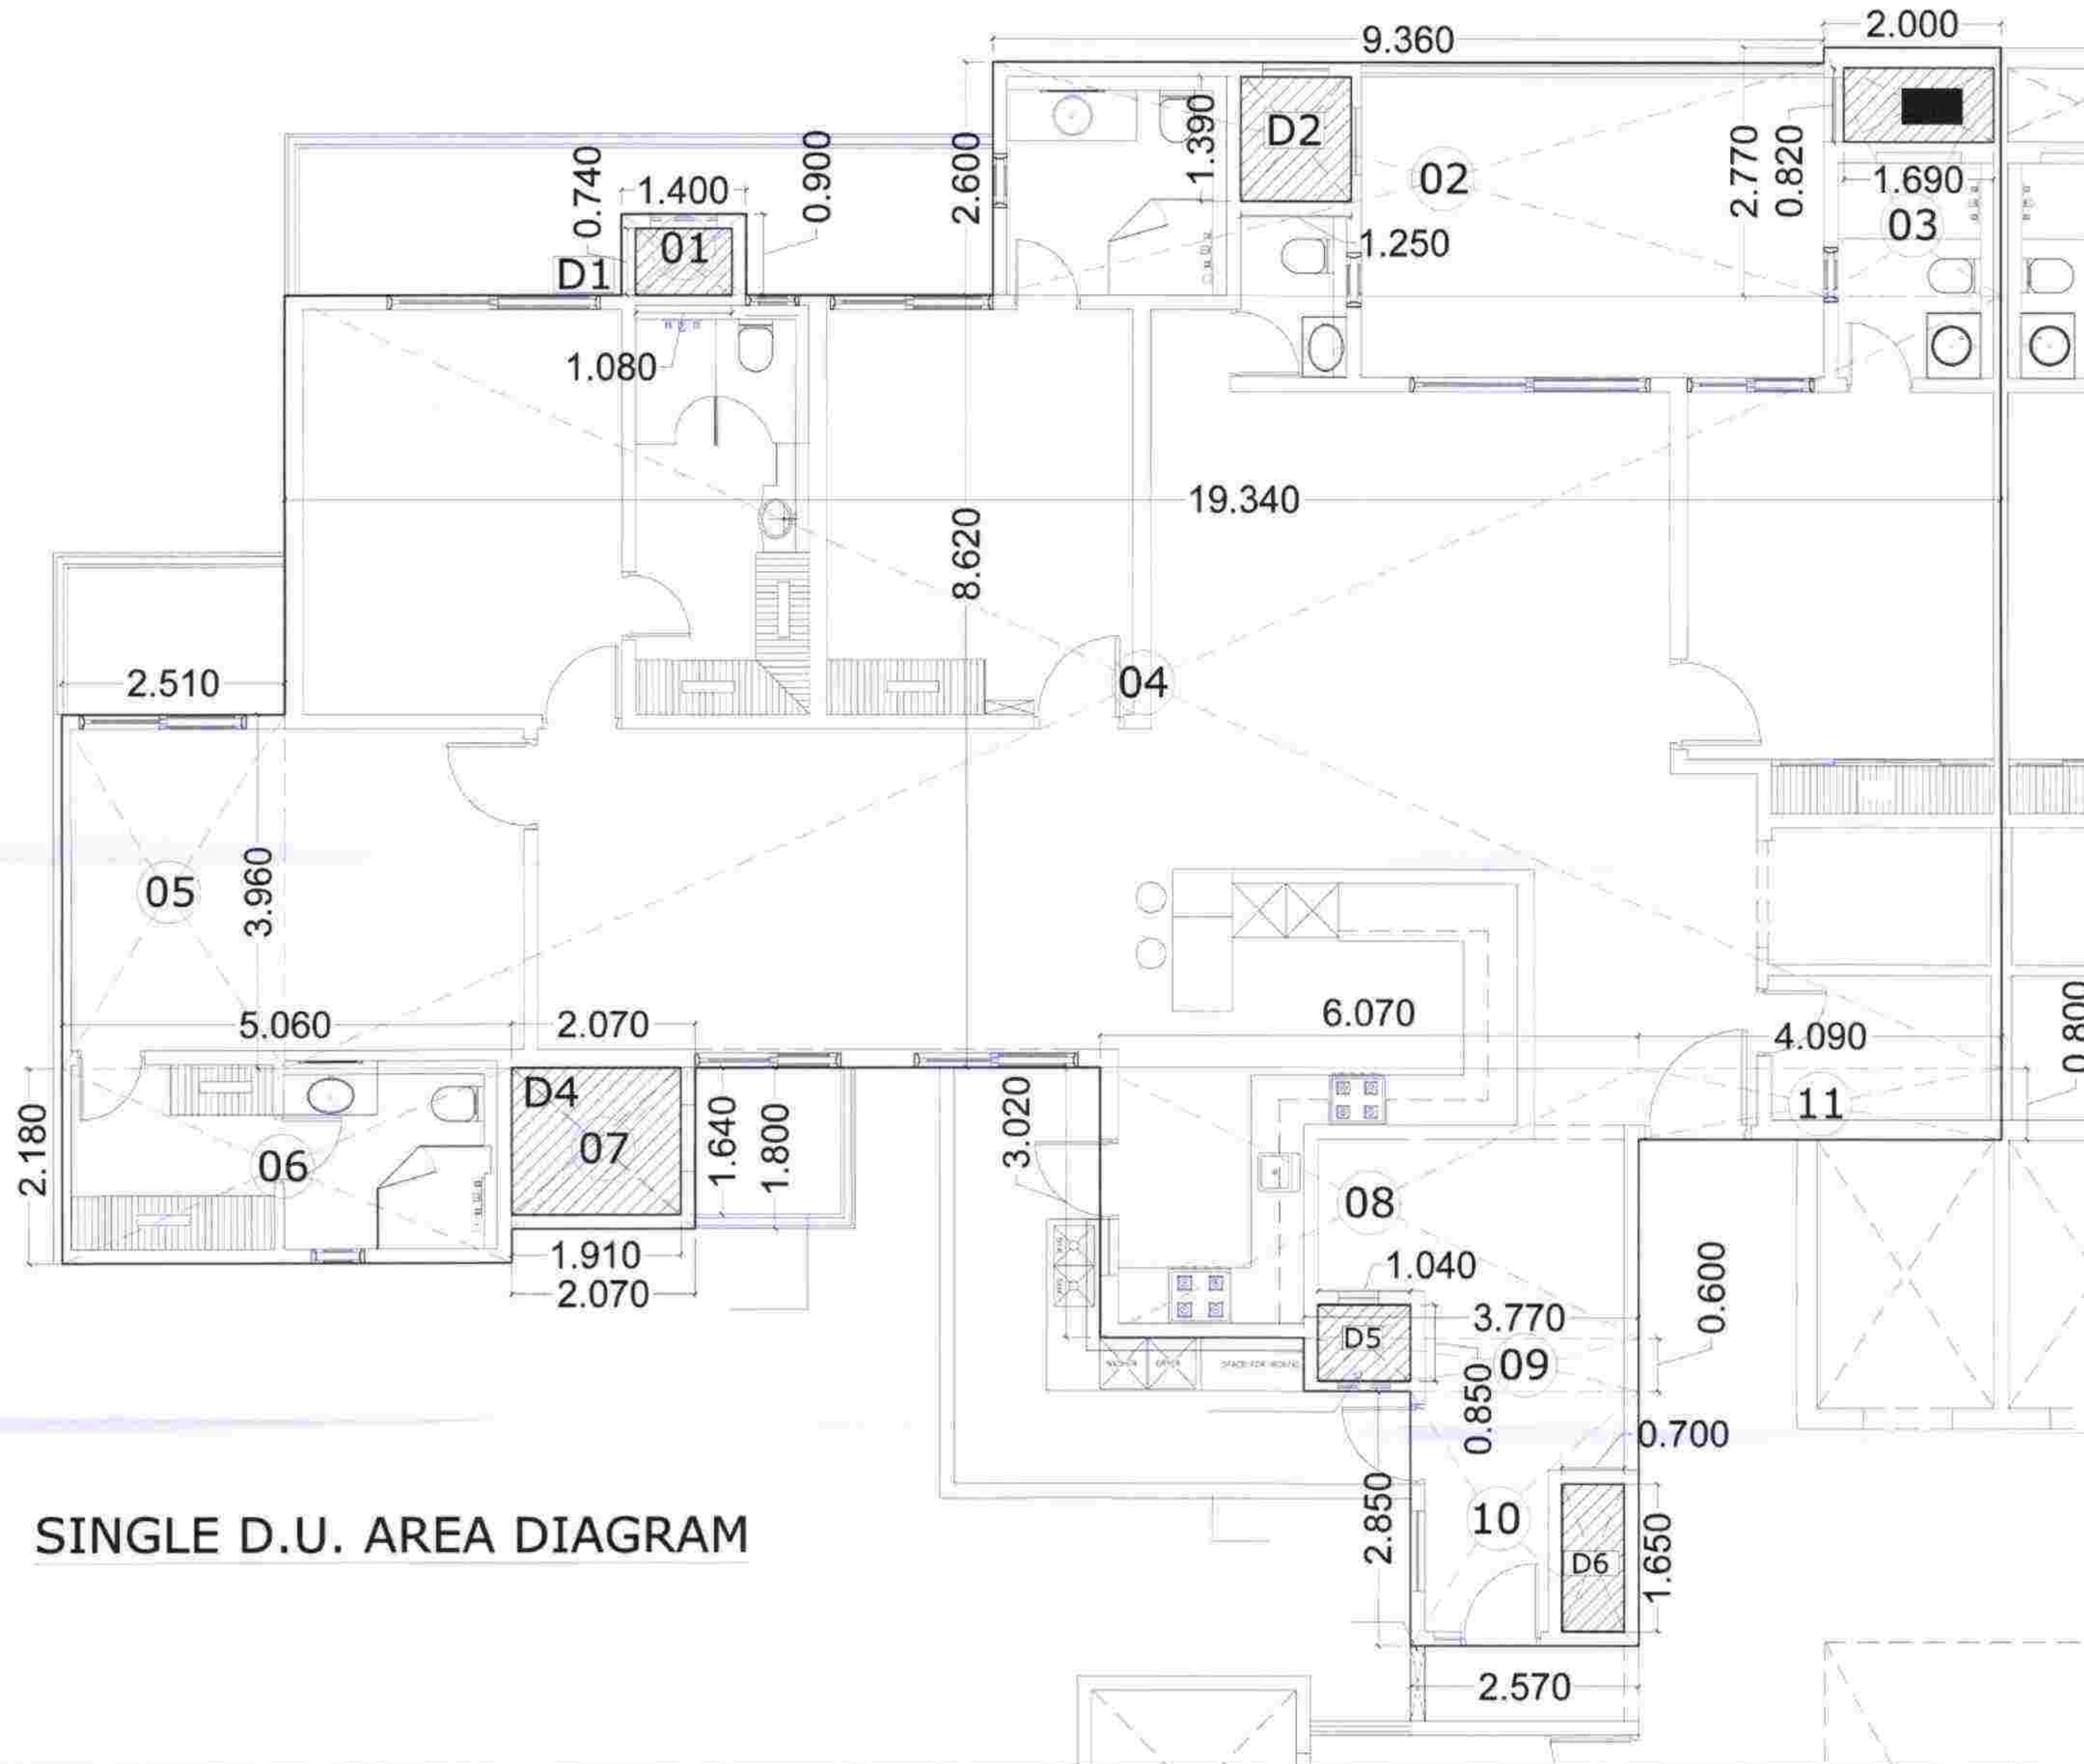

SINGLE D.U. AREA DIAGRAM

| DESCRIPTION                 | L       | X | W.    | X | NO. | = | TOTAL   | UNIT  |
|-----------------------------|---------|---|-------|---|-----|---|---------|-------|
| AREA OF RECTANGLE-01        | 1.400   | X | 0.900 | X | 1   | = | 1.260   | Sq.m. |
| AREA OF RECTANGLE-02        | 9.360   | X | 2.600 | X | 1   | = | 24.336  | Sq.m. |
| AREA OF RECTANGLE-03        | 2.000   | X | 2.770 | X | 1   | = | 5.540   | Sq.m. |
| AREA OF RECTANGLE-04        | 19.340  | X | 8.620 | X | 1   | = | 166.711 | Sq.m. |
| AREA OF RECTANGLE-05        | 2.510   | X | 3.960 | X | 1   | = | 9.940   | Sq.m. |
| AREA OF RECTANGLE-06        | 5.060   | X | 2.180 | X | 1   | = | 11.031  | Sq.m. |
| AREA OF RECTANGLE-07        | 2.070   | X | 1.800 | X | 1   | = | 3.726   | Sq.m. |
| AREA OF RECTANGLE-08        | 6.070   | X | 3.020 | X | 1   | = | 18.331  | Sq.m. |
| AREA OF RECTANGLE-09        | 3.770   | X | 0.600 | X | 1   | = | 2.262   | Sq.m. |
| AREA OF RECTANGLE-10        | 2.570   | X | 2.850 | X | 1   | = | 7.325   | Sq.m. |
| AREA OF RECTANGLE-11        | 4.090   | X | 0.800 | X | 1   | = | 3.272   | Sq.m. |
| TOTAL                       |         |   |       |   |     | = | 253.733 | Sq.m. |
| DEDUCTION AREA              |         |   |       |   |     |   |         |       |
| AREA OF RECTANGLE-D1        | 1.080   | X | 0.740 | X | 1   | = | 0.799   | Sq.m. |
| AREA OF RECTANGLE-D2        | 1.250   | X | 1.390 | X | 1   | = | 1.738   | Sq.m. |
| AREA OF RECTANGLE-D3        | 1.690   | X | 0.820 | X | 1   | = | 1.386   | Sq.m. |
| AREA OF RECTANGLE-D4        | 1.910   | X | 1.640 | X | 1   | = | 3.132   | Sq.m. |
| AREA OF RECTANGLE-D5        | 1.040   | X | 0.850 | X | 1   | = | 0.884   | Sq.m. |
| AREA OF RECTANGLE-D6        | 0.700   | X | 1.650 | X | 1   | = | 1.155   | Sq.m. |
| TOTAL                       |         |   |       |   |     | = | 9.094   | Sq.m. |
| TOTAL (DEDUCTION AREA+DUCT) |         |   |       |   |     | = | 9.094   | Sq.m. |
| AREA OF SINGLE D.U.         | 253.733 | - | 9.094 | - |     | = | 244.639 | Sq.m. |

PROJECT:  
REVISED GROUP HOUSING OF  
"MARBELLA GRAND" SECTOR- 82 MOHALI.

TITLE:-  
BLOCK-D (4BHK+UTILITY)  
SINGLE D.U. AREA DIAGRAM.  
FOR PARKING PURPOSE ONLY

ARCHITECT

OWNER

Ar. Tripat Girdhar

For SRG Developers &amp; Promoters

ARCHITECTS :  
The Design Studio

ARCHITECTS, INTERIOR DESIGNERS & Turnkey projects  
SCO 230-31, THIRD FLOOR, SEC. 34-A,  
CHANDIGARH. Ph. -0172-5016372

Approved

Drawn:

Chetan Nagpal

Date:

20.10.2021

THIS DRAWING IS THE PROPERTY OF THE CONSULTANTS. NO PART OF THIS  
SHALL BE USED, COPIED OR REPRODUCED WITHOUT THEIR WRITTEN PERMISSION



SCALE : NTS

DRG. NO. =

Chief Town Planner  
Punjab, Chandigarh  
Dr. B. P.  
No. 6603 CTP(02)/SI-121  
Dtd. 26-10-2021

ਮਿਸਟਰ. ਚਰਨ ਨਗਰ  
ਕਮਰਾ- 301, ਟਾਵਰ- 2, ਟਰਾਂਸ  
ਗੇਟ- 1, ਫੇਜ਼- 1, ਚੰਡੀਗੜ੍ਹ

ਉਪ ਮੰਗ ਵਿਰੁੱਧ (ਮਿਸਟਰ.)  
ਕਮਰਾ, ਮੋ. 98141 00000

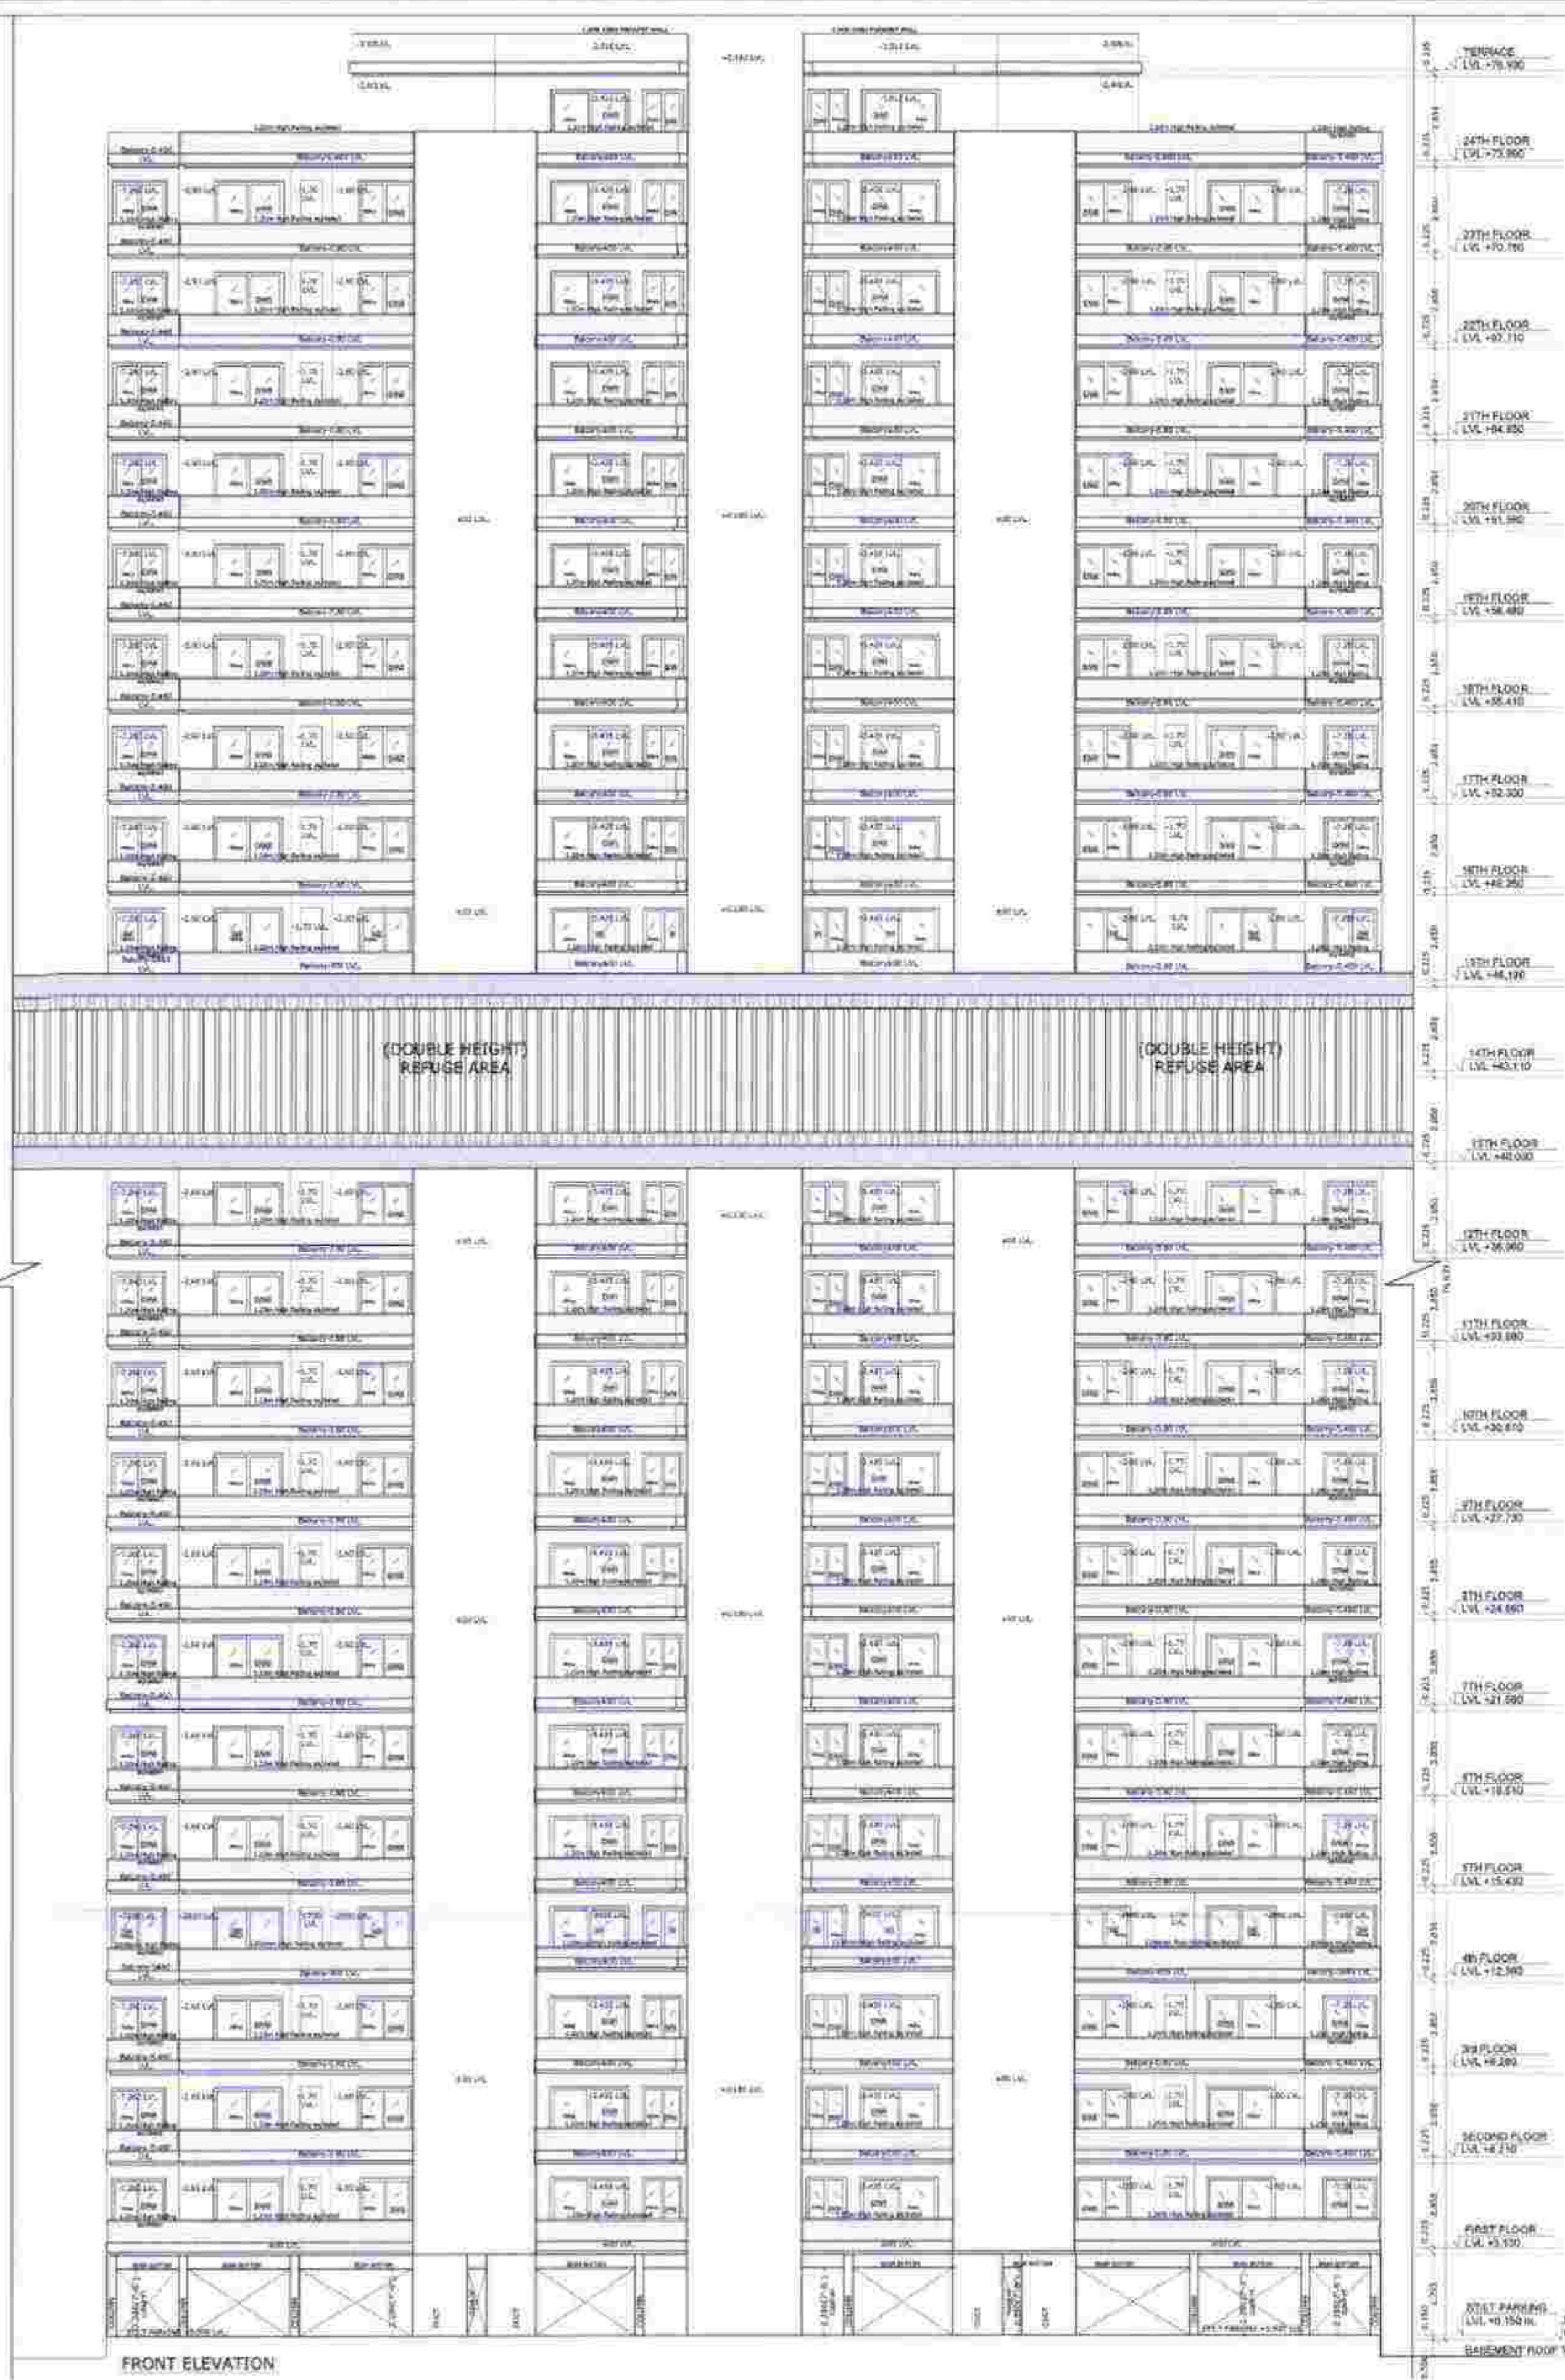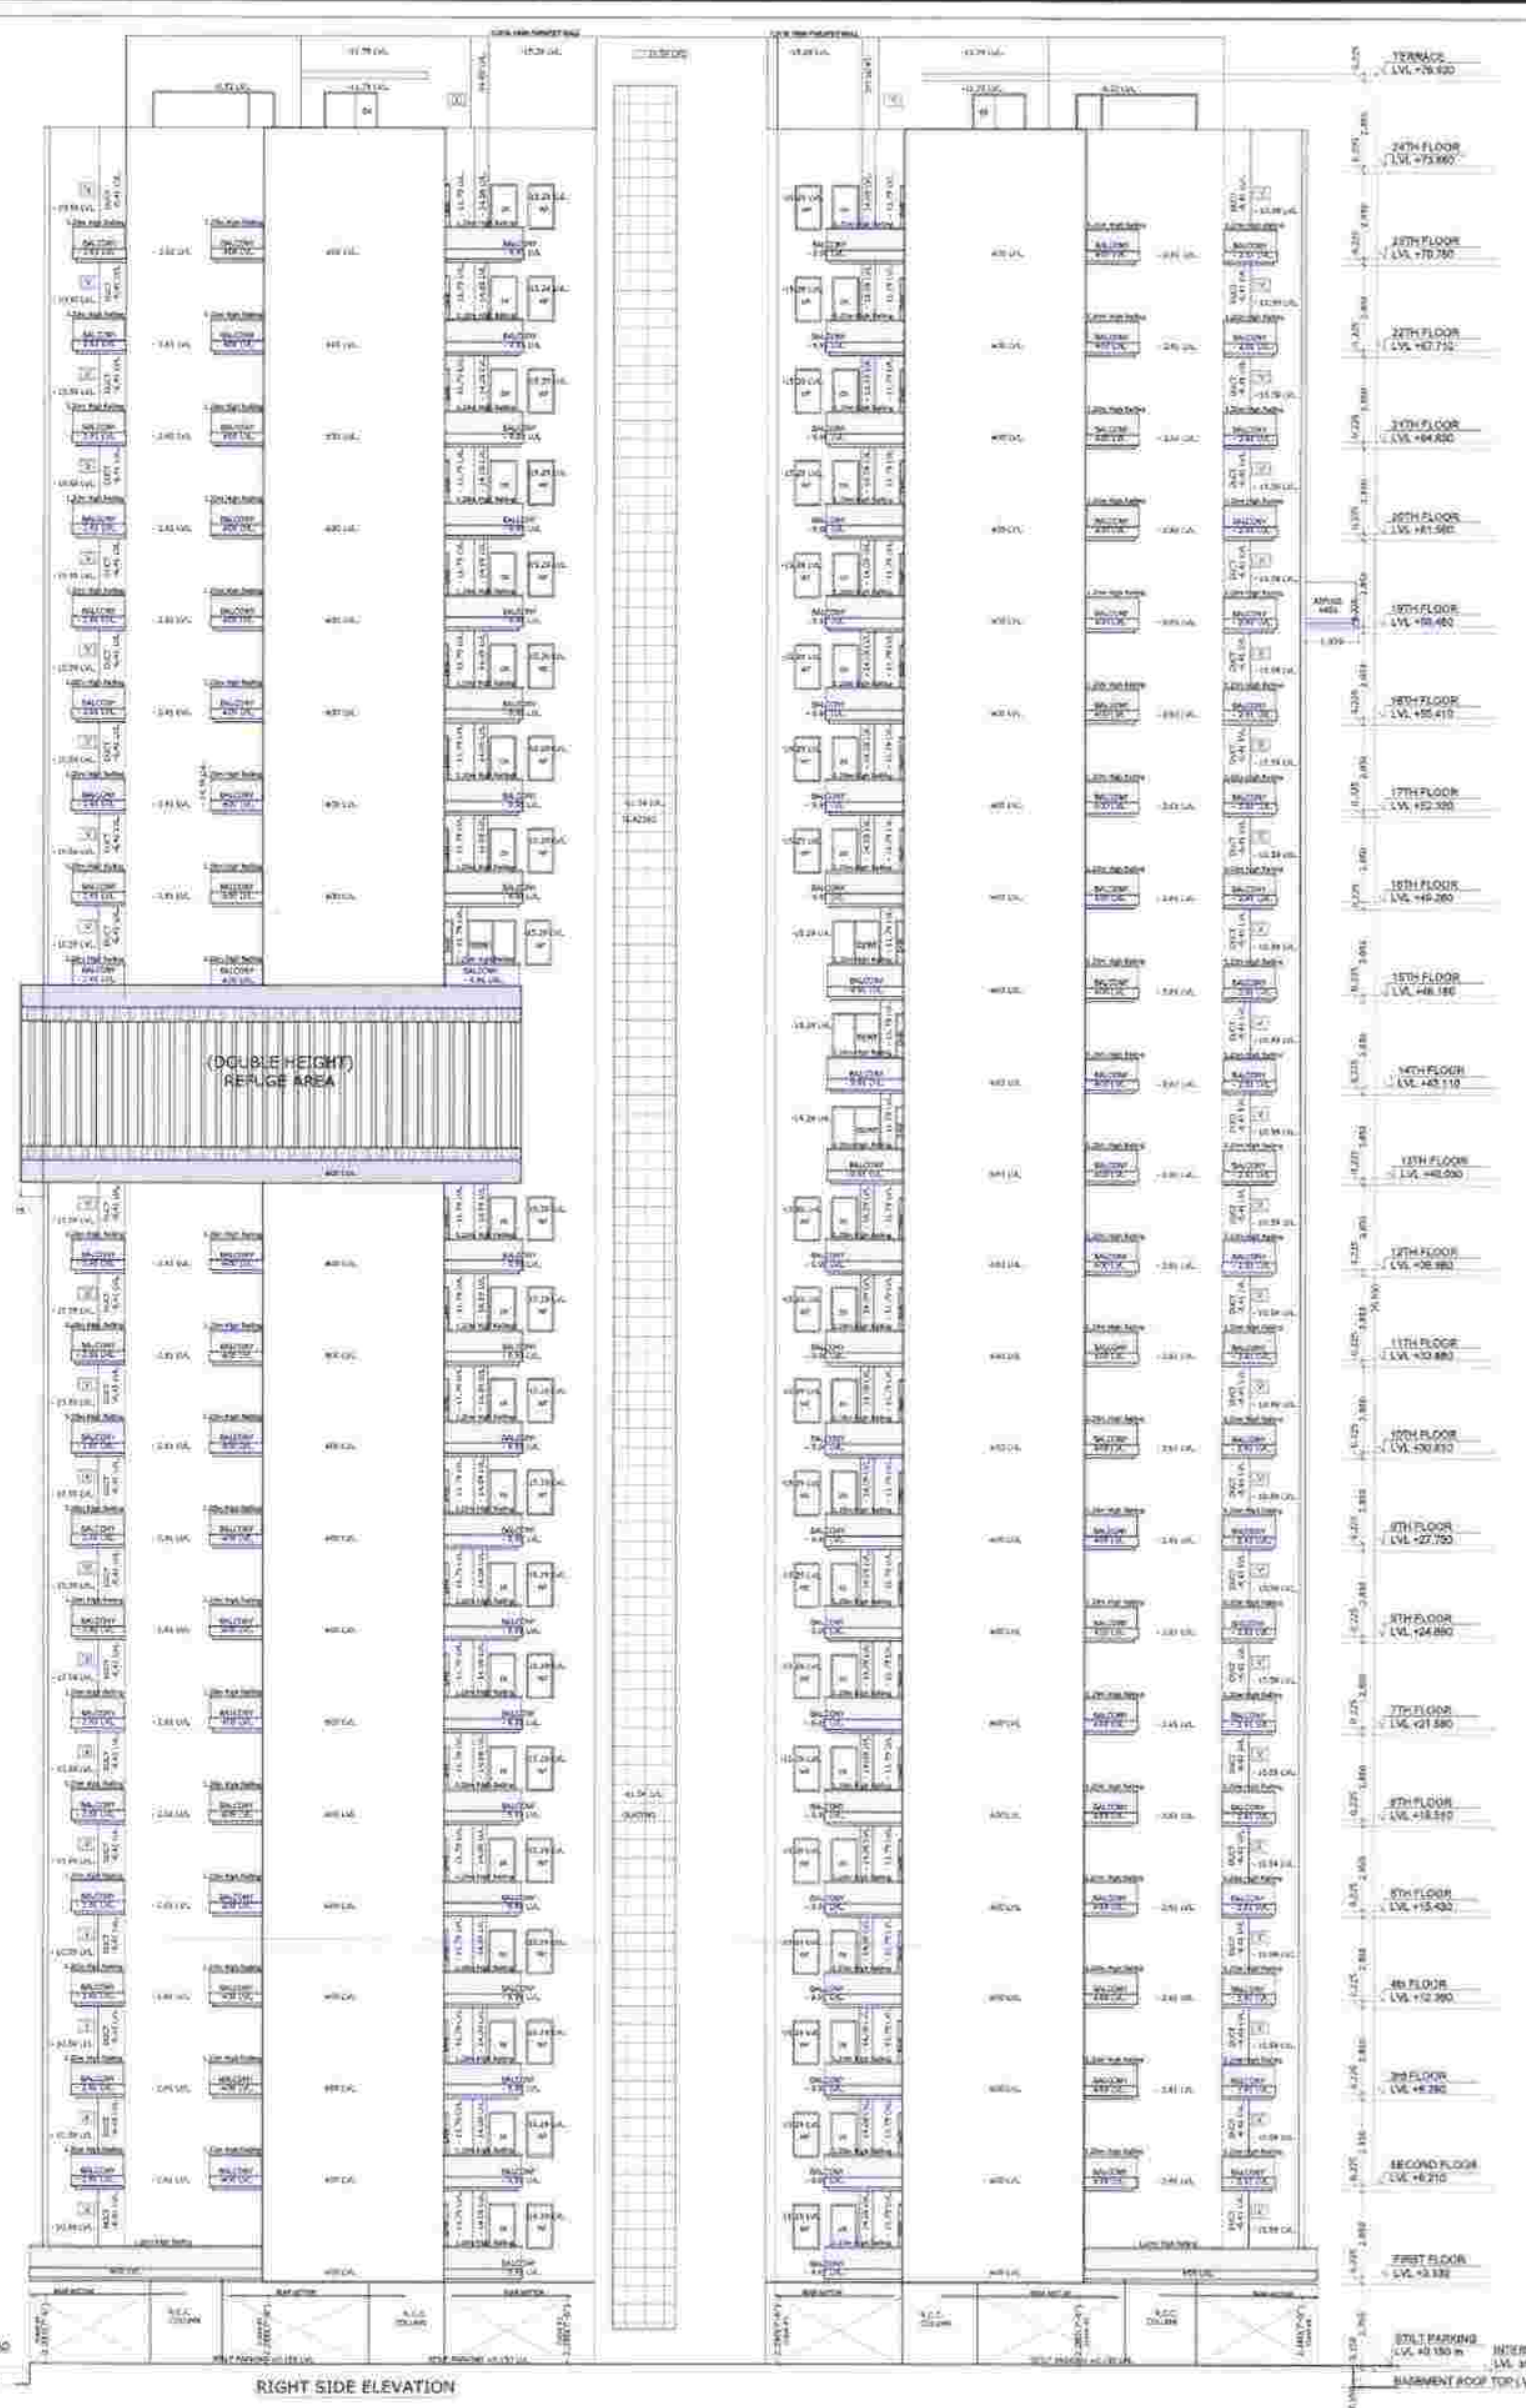

PROJECT:  
REVISED GROUP HOUSING OF  
"MARBELLA GRAND" SECTOR- 82 MOHALL.

TITLE:-  
BLOCK-D (4BHK+UTILITY)  
FRONT ELEVATION & RIGHT SIDE ELEVATION

ARCHITECT  
Ar. Tripti Girdhar

OWNER  
For SRG Developers & Promoters


ARCHITECTS:  
The Design Studio

APPROVED  
Chetan Nagpal

DATE  
21-10-2021

SCALE: NTS

DRG. NO. =

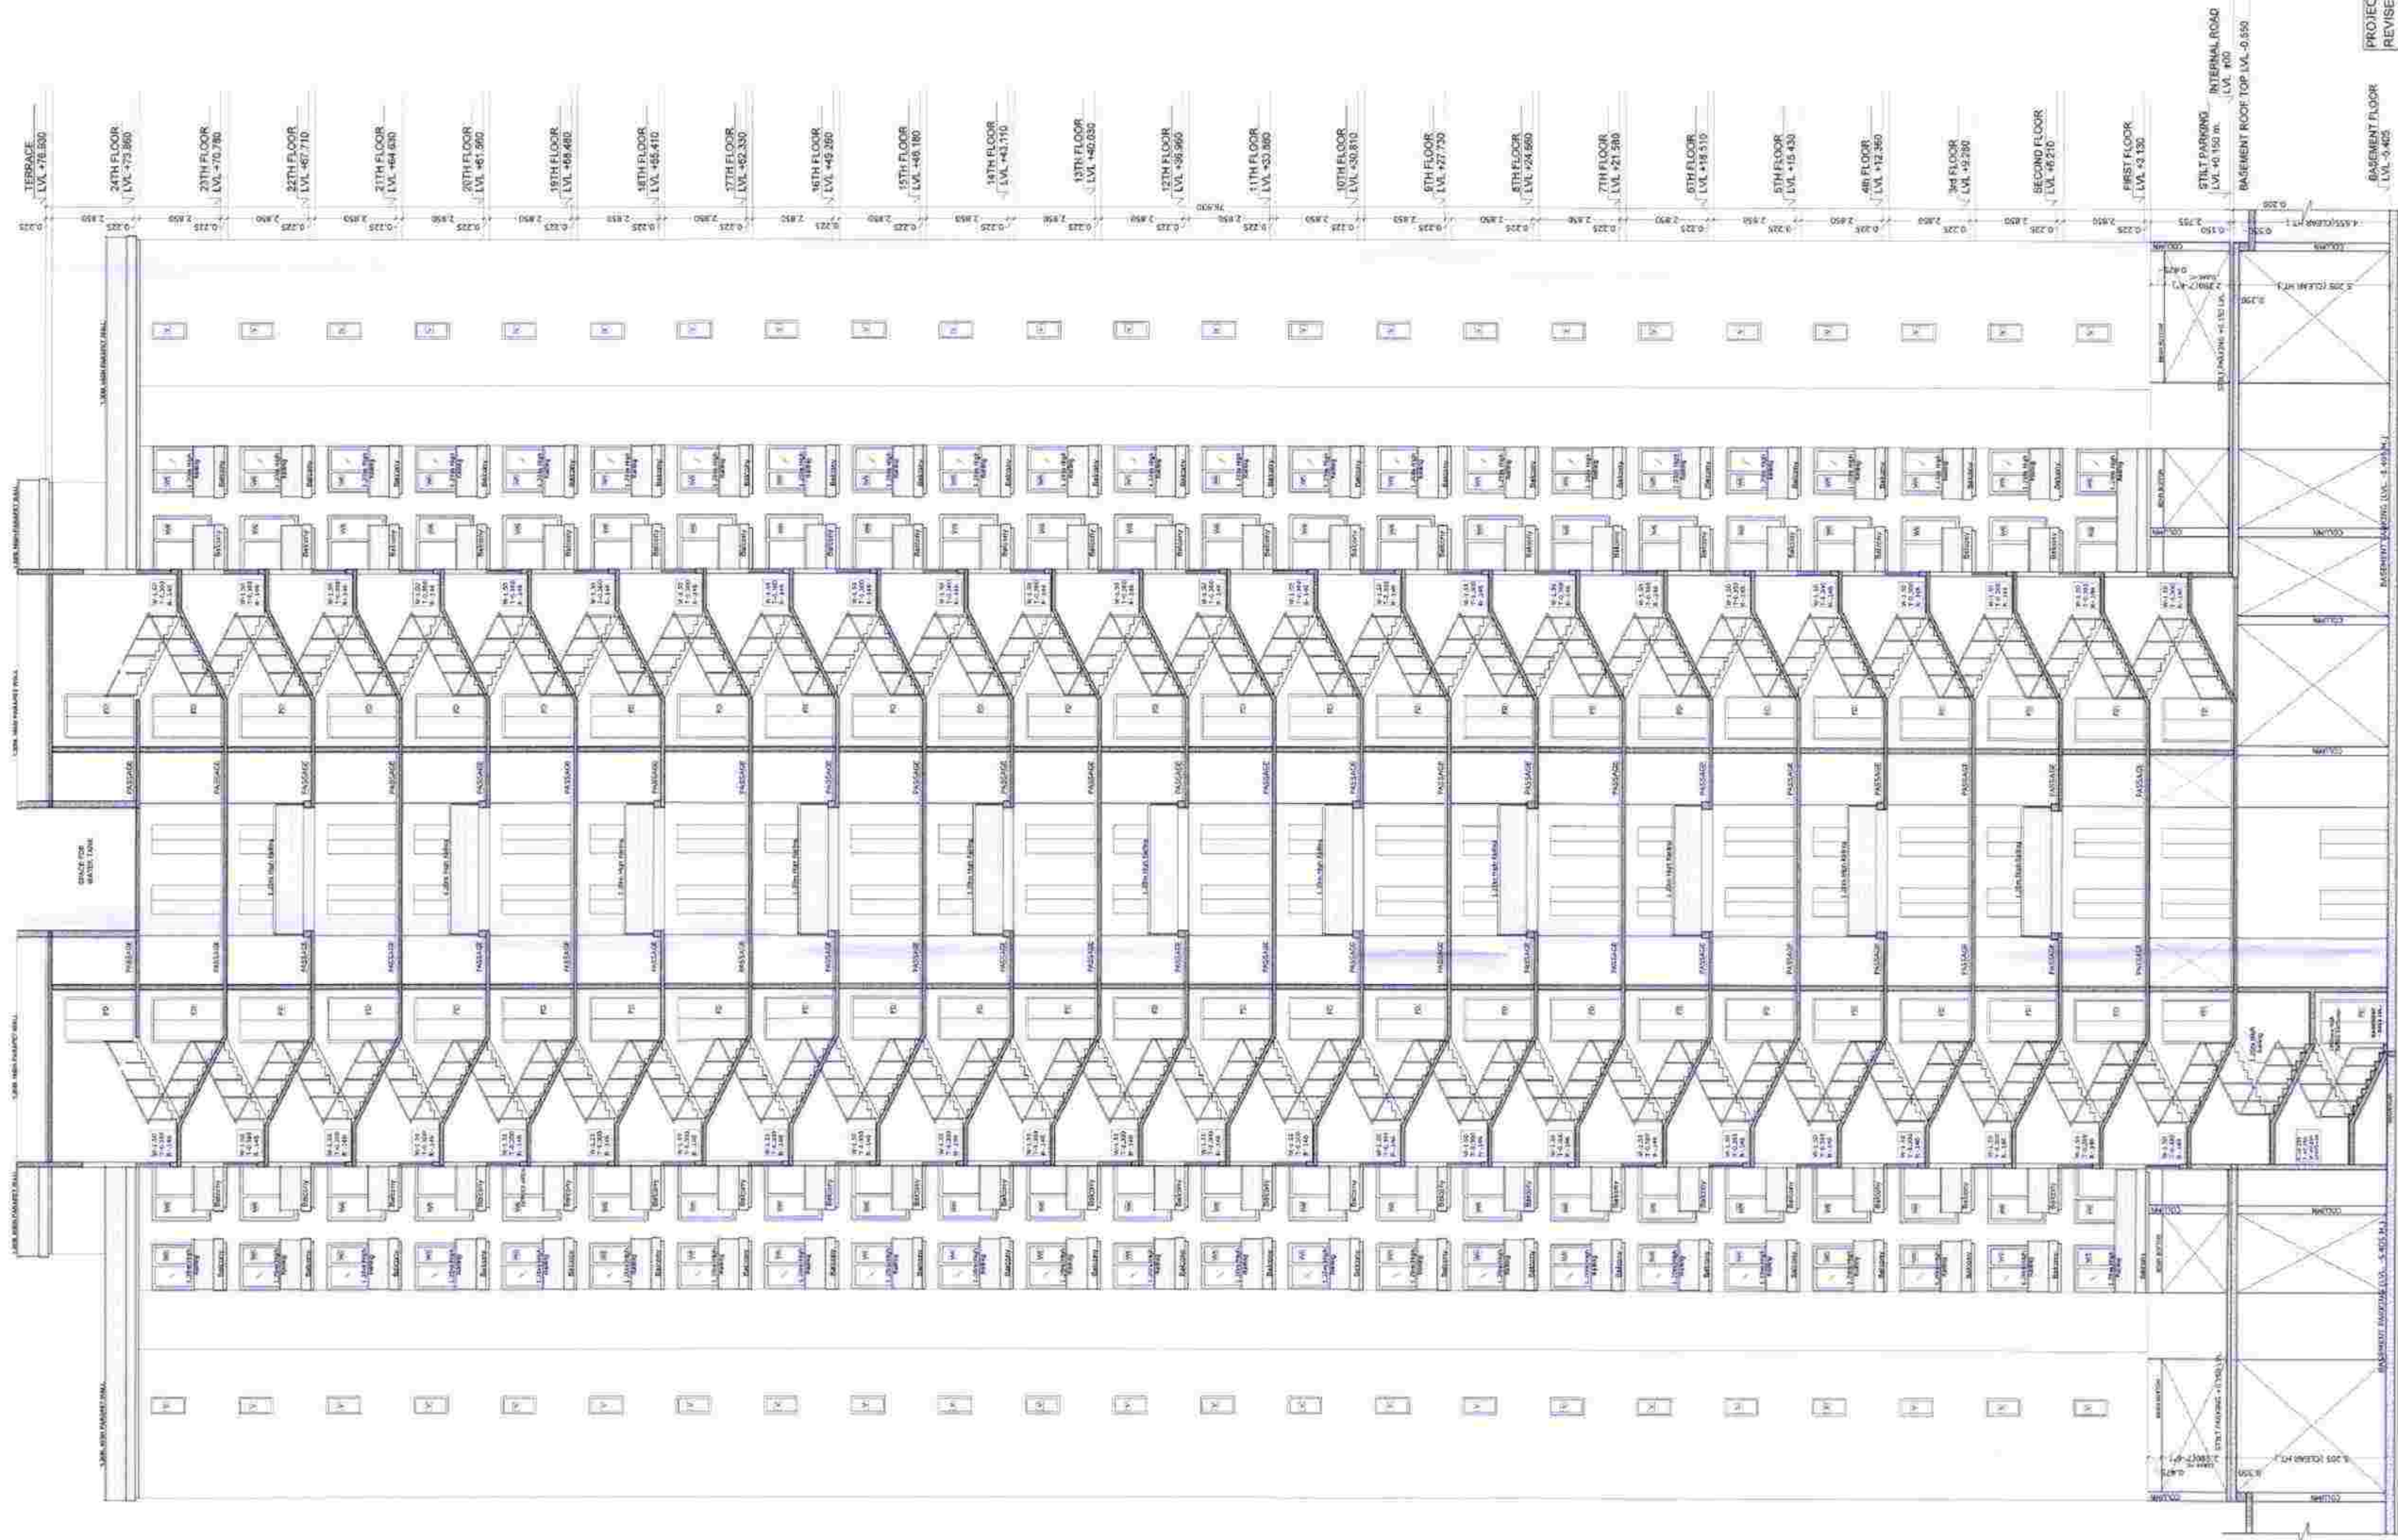

PROJECT: REVISED GROUP HOUSING OF "MARBELLA GRAND" SECTOR: 82 MOHALI.

TITLE: BLOCK-D (4 BHK-UTILITY) SECTION-AA

ARCHITECT: Ar. Tripti Girdhar

OWNER: For SRG Developers & Promoters

APPROVED: [Signature]

DATE: 11.10.2021

SCALE: NTS

DRG. NO. #

Chief Project Engineer  
Pankaj Chandra  
No. 6665 (TPR) (S-12)  
Date: 26-10-2021

PROJECT: REVISED GROUP HOUSING OF "MARBELLA GRAND" SECTOR: 82 MOHALI.

TITLE: BLOCK-D (4 BHK-UTILITY) SECTION-AA

ARCHITECT: Ar. Tripti Girdhar

OWNER: For SRG Developers & Promoters

APPROVED: [Signature]

DATE: 11.10.2021

SCALE: NTS

DRG. NO. #

APPROVED: [Signature]

DATE: 11.10.2021

SCALE: NTS



DRG. NO. #

Chief Town Planner,  
Punjab, Chandigarh

No. 6603 LTP(03)/SI-12  
Dtd. 26/10-2021

प्रमाणित

मुख्य भवन निर्माण (पिनकोड)  
कांस्ट्र. सम. सं. भवन. छाव. 1

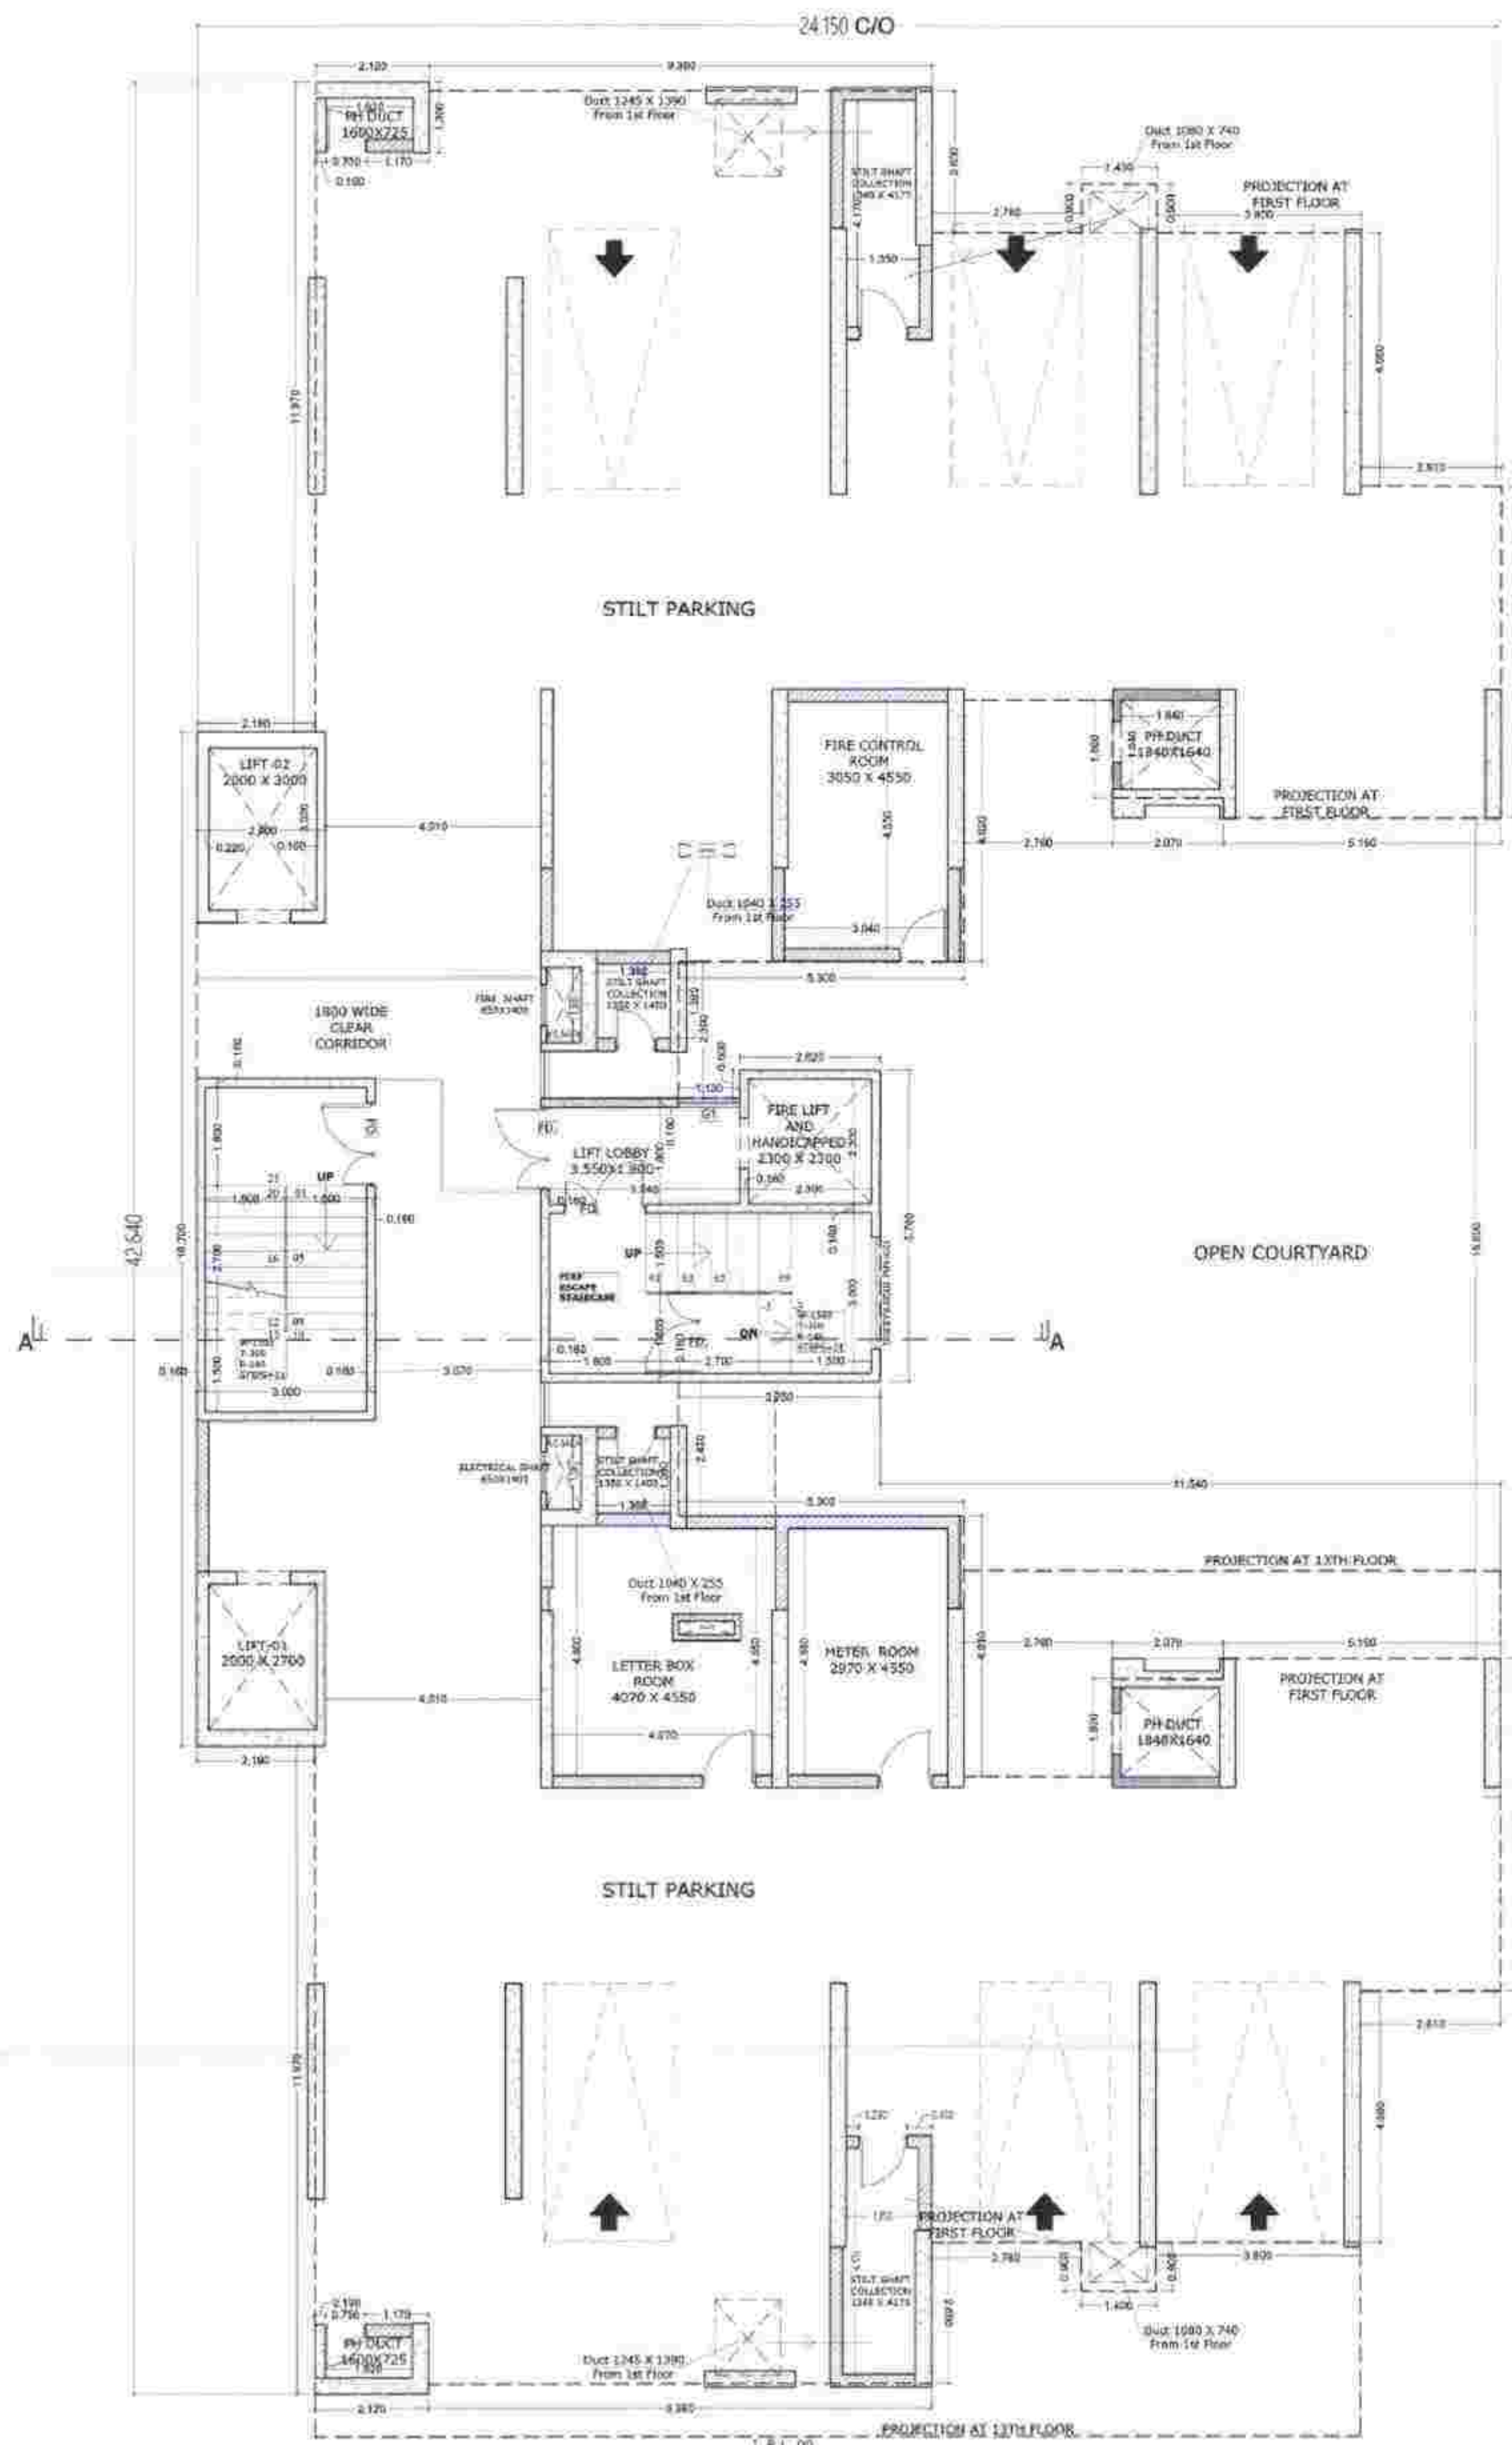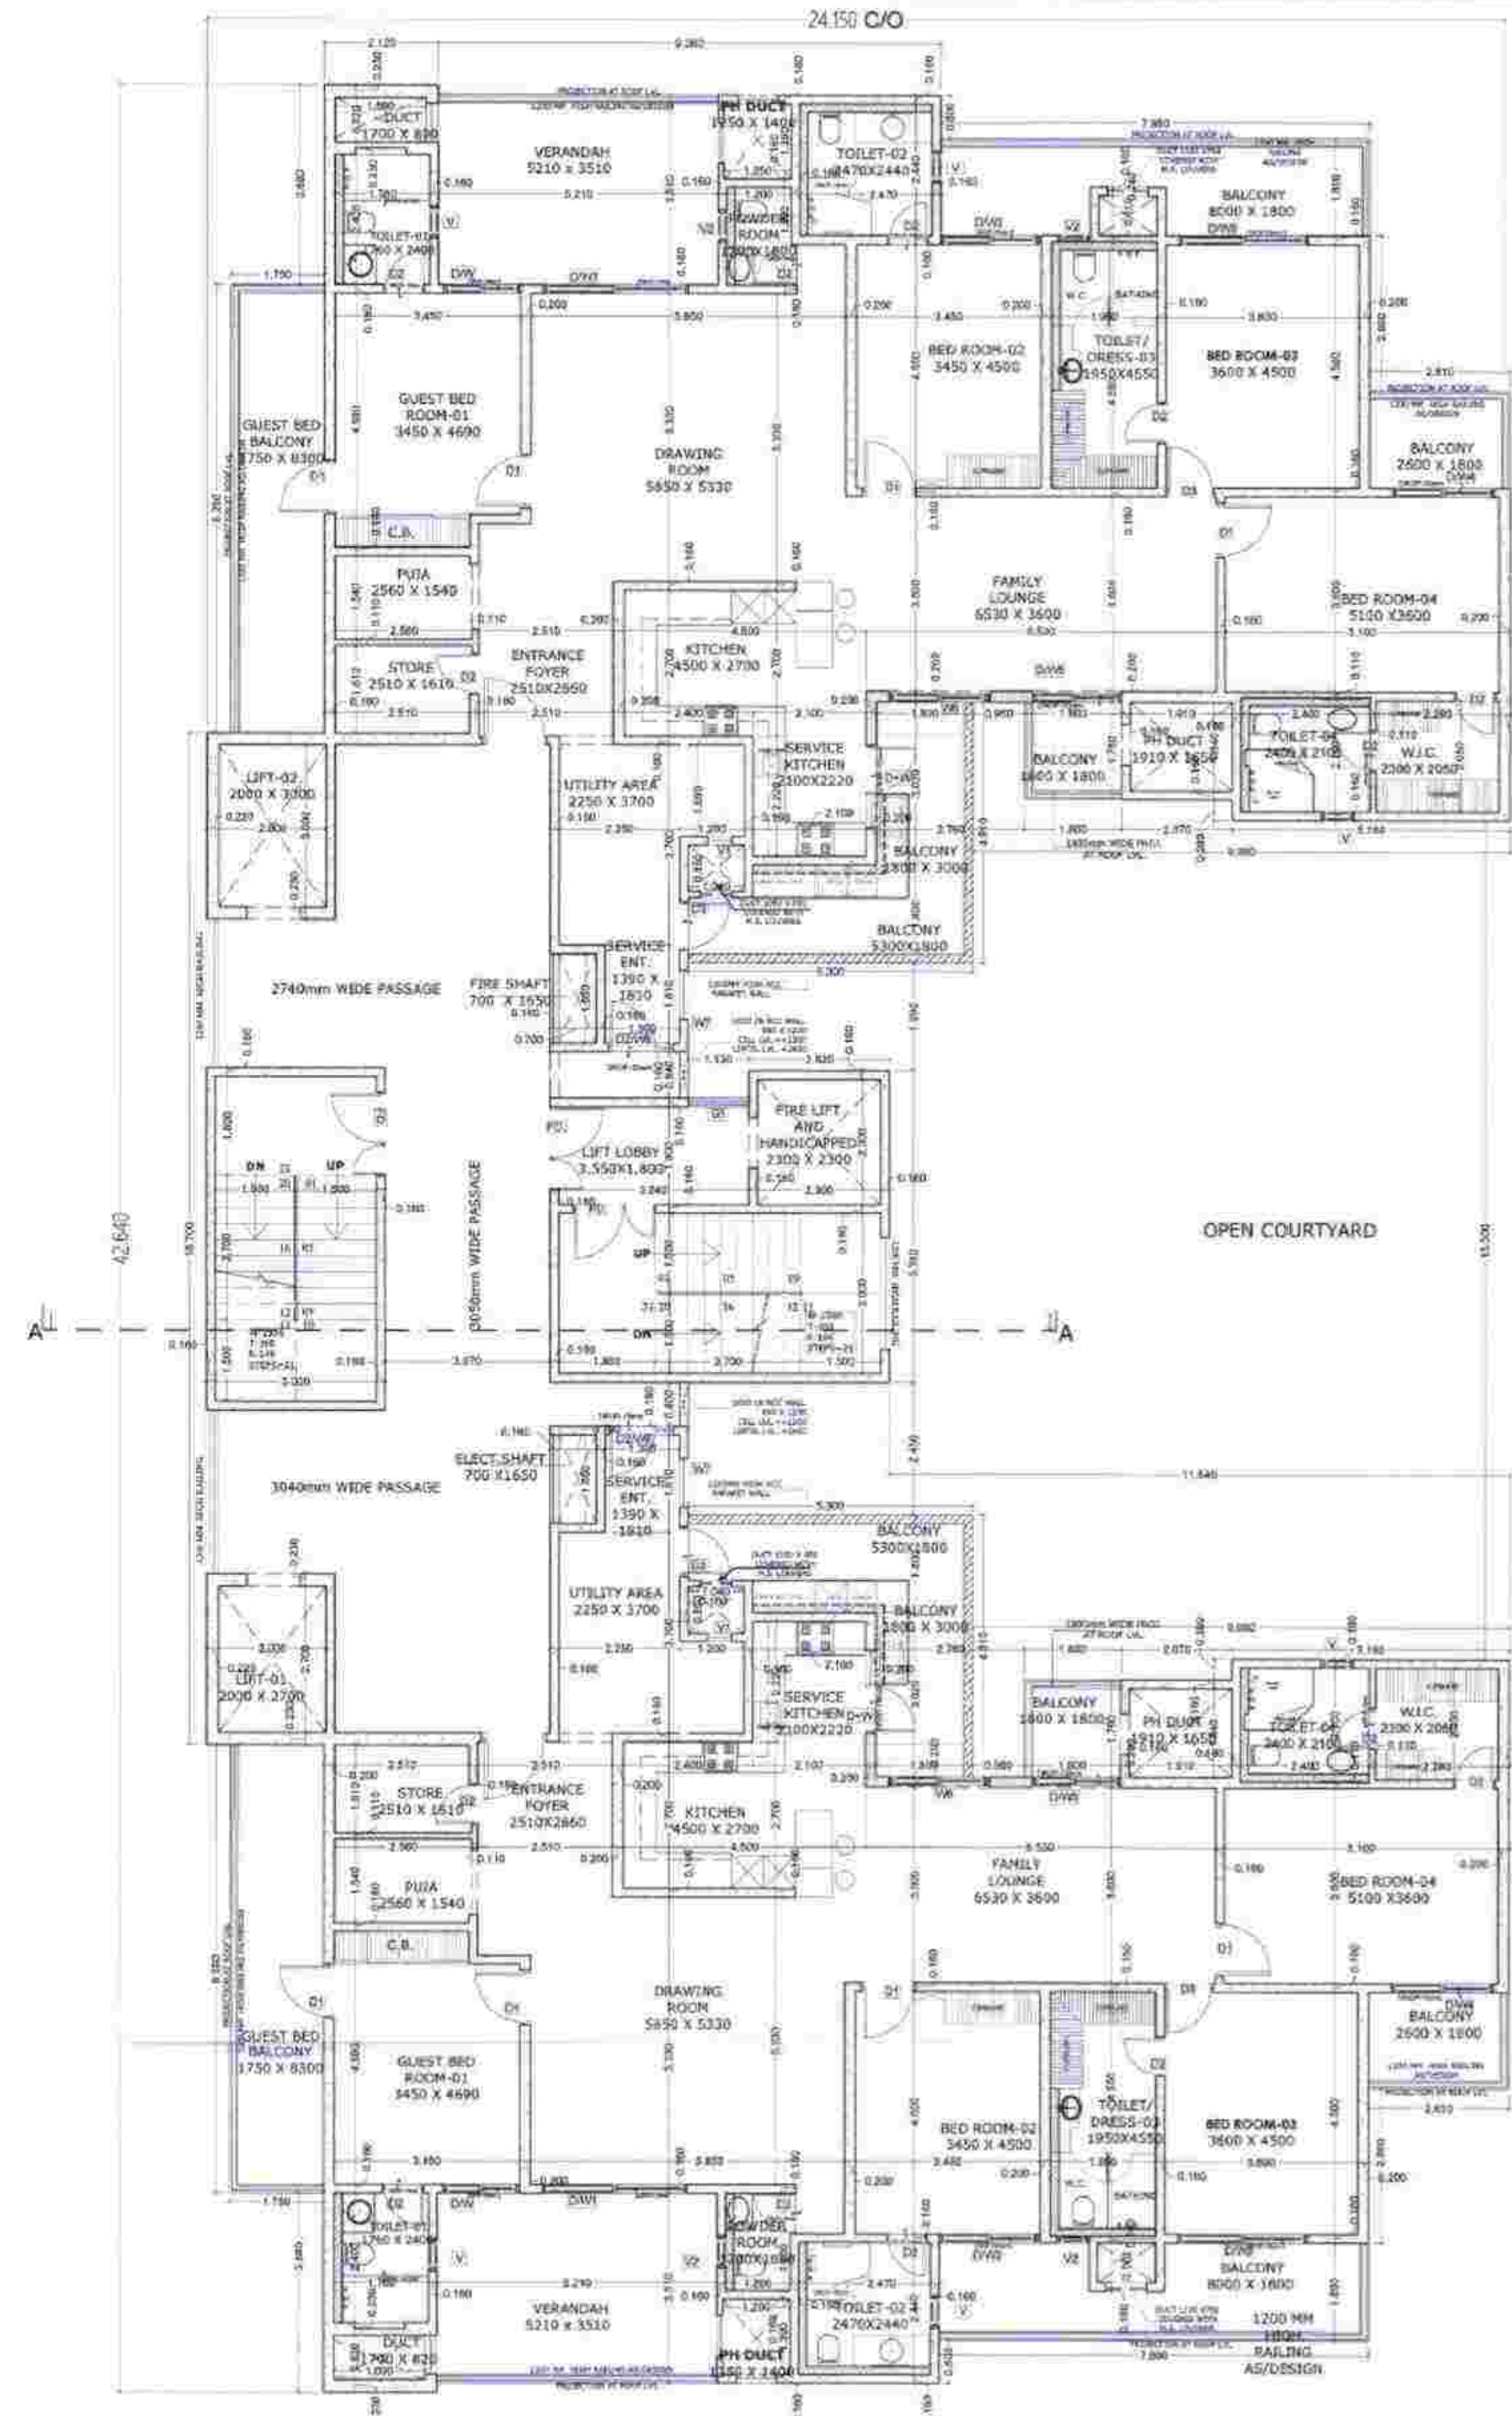

| NO. | TYPE | SIZE        | CHL. | LINER |
|-----|------|-------------|------|-------|
| 01  | DR   | 1.50 X 2.40 | 400  | 2.40  |
| 02  | DR   | 1.50 X 2.40 | 400  | 2.40  |
PROJECT:  
REVISED GROUP HOUSING OF  
"MARBELLA GRAND" SECTOR- 82 MOHALI.


TITLE:-  
BLOCK-C (4BHK+UTILITY)  
STILT FLOOR PLAN  
TYPICAL FLOOR PLAN (2ND TO 12TH FLOOR,  
16TH TO 18TH, 20TH TO 22ND FLOOR)

ARCHITECT: Ripat Gindhar, Owners Developers & Promoters


CAUTION: 44080

ARCHITECTS:  
The Design Studio  
ARCHITECTS: 0172-5018372  
SEC- 34-A,  
CHANDIGARH, Ph. -0172-5018372

Approved:  
Drawn:  
Checked: Nagesh  
Date: 20/10/2021  
SCALE: NTS  
DRG. NO. =

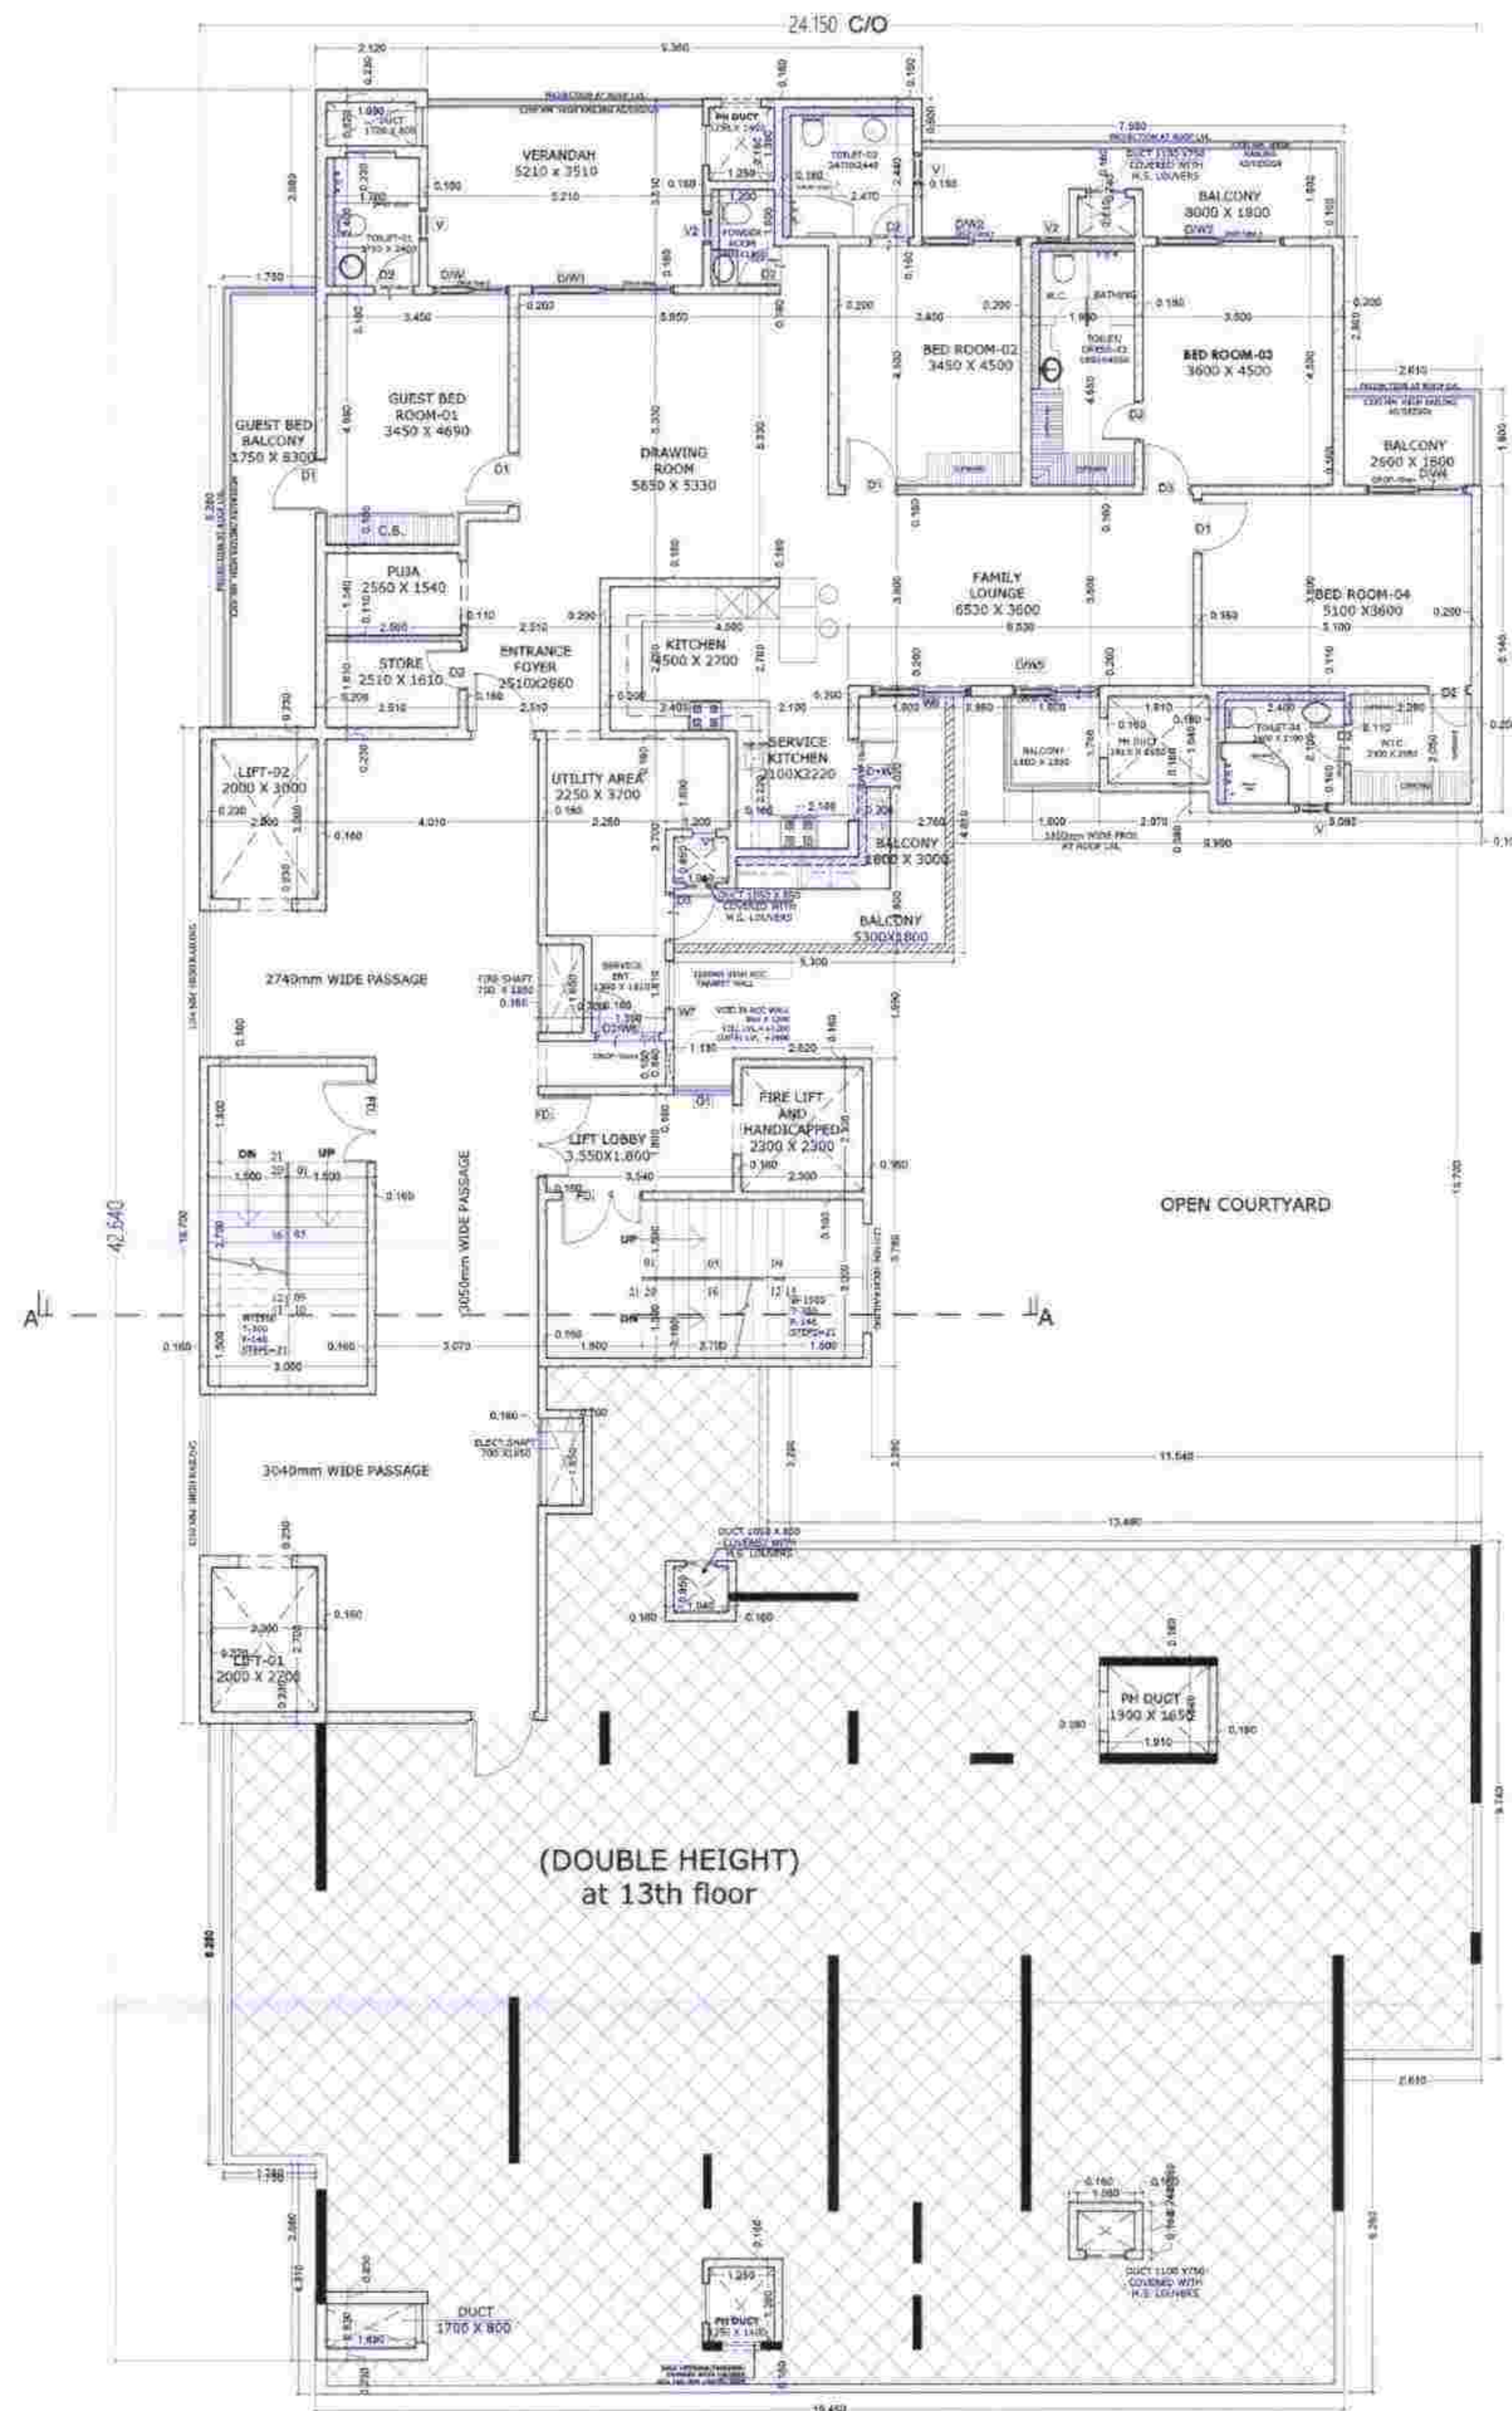

13th & 14th FLOOR PLAN

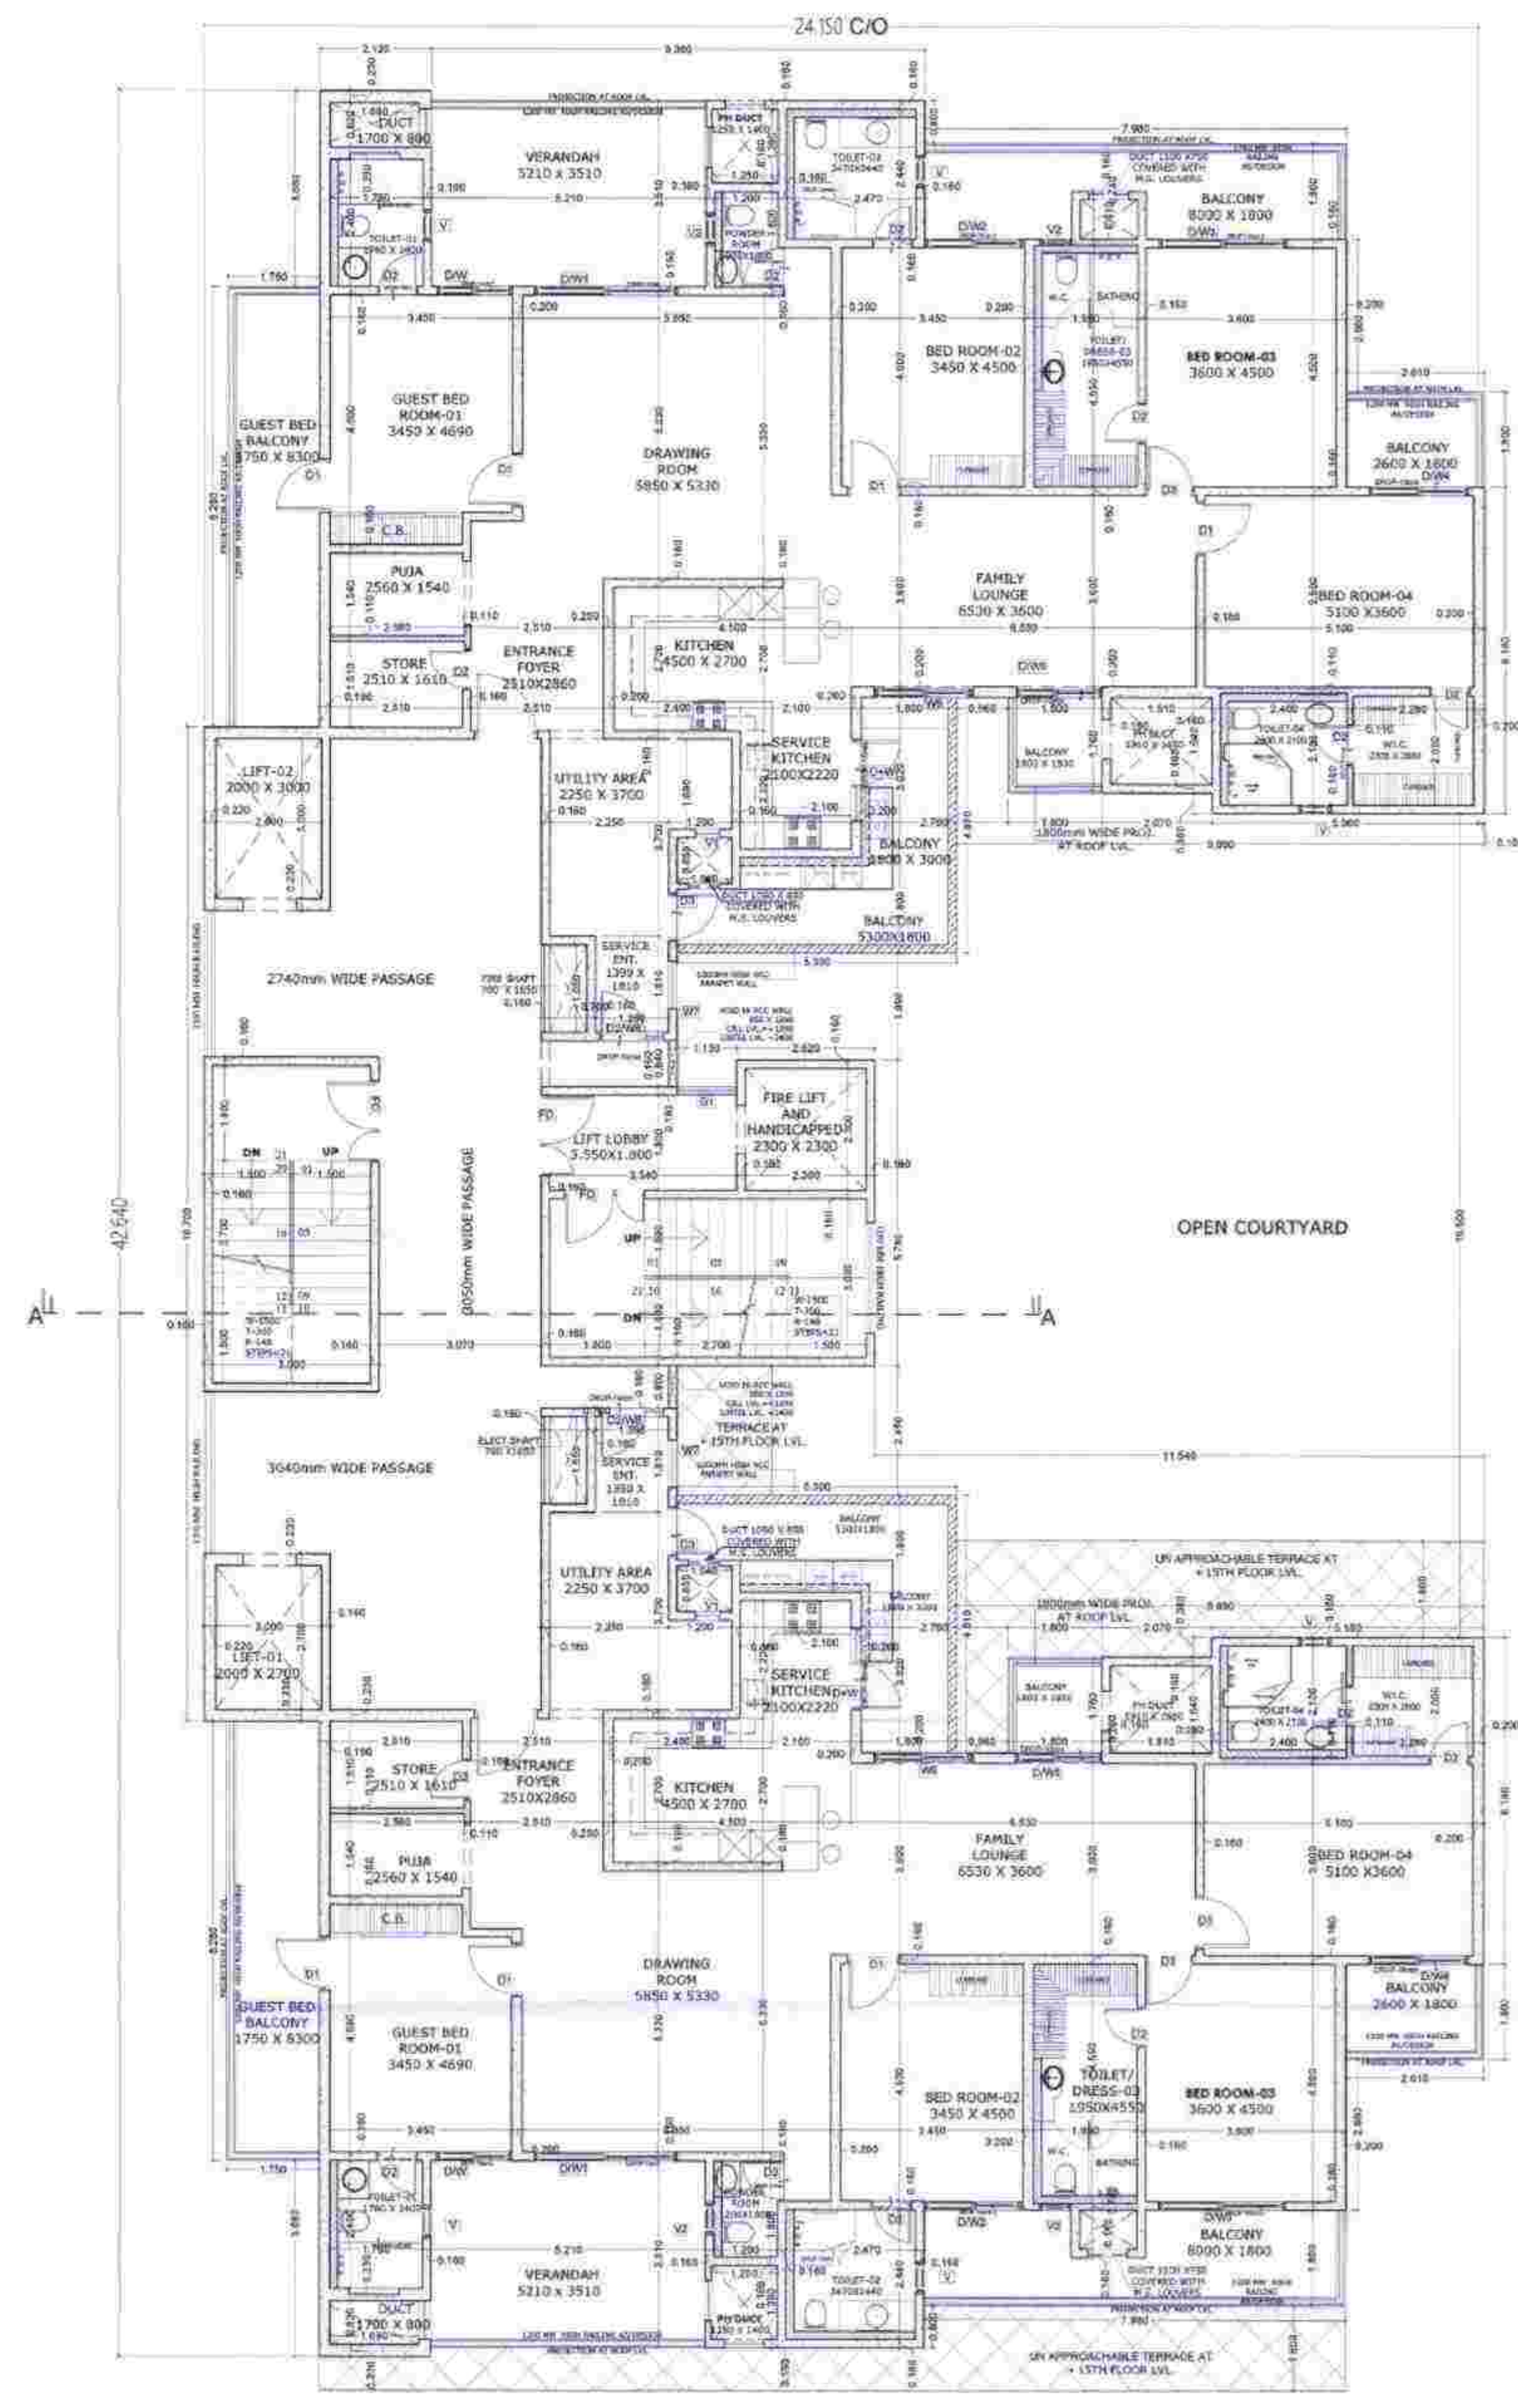

15TH FLOOR PLAN (LVL +46180 MM)

| BANKRY |                    |              |       |
|--------|--------------------|--------------|-------|
| TYPE   | SIZE               | CHL          | LEVEL |
| FLA    | 1.45 X 2.46        | +00          | 2.46  |
| FLB    | 1.25 X 2.30        | +00          | 2.46  |
| FLI    | 1.50 X 2.46        | +00          | 2.46  |
| FLJ    | 0.75 X 2.40        | +00          | 2.46  |
| FLK    | 0.50 X 2.40        | +00          | 2.46  |
| FLM    | 0.75 X 2.46        | +00          | 2.46  |
| FLN    | 1.31 X 2.40        | +00          | 2.46  |
| FLW    | 1.42 X 2.40        | +00          | 2.46  |
| FLX    | 2.70 X 2.40        | +00          | 2.46  |
| FLY    | 1.43 X 2.46        | +00          | 2.46  |
| FLZ    | 2.40 X 2.40        | +00          | 2.46  |
| FWA    | 1.83 X 1.60        | +00          | 2.46  |
| FWB    | 1.64 X 2.40        | +00          | 2.46  |
| FWC    | 1.40 X 2.30        | +1.70        | 2.46  |
| FWD    | 1.92 X 1.20        | +1.20        | 2.46  |
| FWF    | 1.64 X 2.37        | +00 X 2.60   | 2.46  |
| FWG    | 1.50 X 1.17        | +1.50        | 2.46  |
| FWH    | 1.48 X 2.37        | +1.00        | 2.46  |
| FWI    | 1.50 X 2.17 X 2.40 | +0.20 X 0.20 | 2.46  |
| W11    | 0.60 X 1.50        | +1.65        | 2.46  |
| V1     | 0.60 X 1.05        | +1.15        | 2.46  |
| V2     | 0.65 X 1.05        | +1.15        | 2.46  |
| V3     | 0.60 X 1.05        | +1.15        | 2.46  |
| V4     | 1.41 X 1.45        | +1.58        | 2.46  |
| D5     | 1.50 X 2.1         | +00          | 2.13  |
| D6     | 1.50 X 2.40        | +00          | 2.40  |
| DW1    | 5.17 X 2.4         | +00          | 2.40  |
| FD-1   | 1.25 X 2.40        | +00          | 2.40  |

PROJECT:  
REVISED GROUP HOUSING OF  
"MARBELLA GRAND" SECTOR- 82 MOHALI.

**TITLE:-**  
**BLOCK-C (48HK+UTILITY)**  
**13TH/14TH FLOOR PLAN,**  
**15TH FLOOR PLAN**

ARCHITECT  
Ar. Tripat Girdhar

**OWNER**  
For SRG Developers & Promoters

CA 00244080

Authorized Sign.

ARCHITECTS:  
**The Design Studio**  
ARCHITECTS/INTERIOR DESIGNERS, 6 Tatum Drive  
SCO 230-31, THIRD FLOOR, SEC. 34-A  
CHANDIGARH, PH: 0172-5016372

Approved \_\_\_\_\_

**P**

Drawn:


Date: \_\_\_\_\_

|  |                  |
|--|------------------|
|  | DATE: 20.10.2021 |
|--|------------------|


THIS DRAWING IS THE PROPERTY OF THE CONSULTANTS. NO PART OF THIS  
SHALL BE USED, COPIED OR REPRODUCED WITHOUT THEIR WRITTEN PERMISSION.

SCALE: NTS DRG. NO.:

Chief Town Planner  
Punjab, Chandigarh  
Ar. E. J. P.  
N. 6603 CTR (R2) / SC-12  
Dtd. 26-10-2021

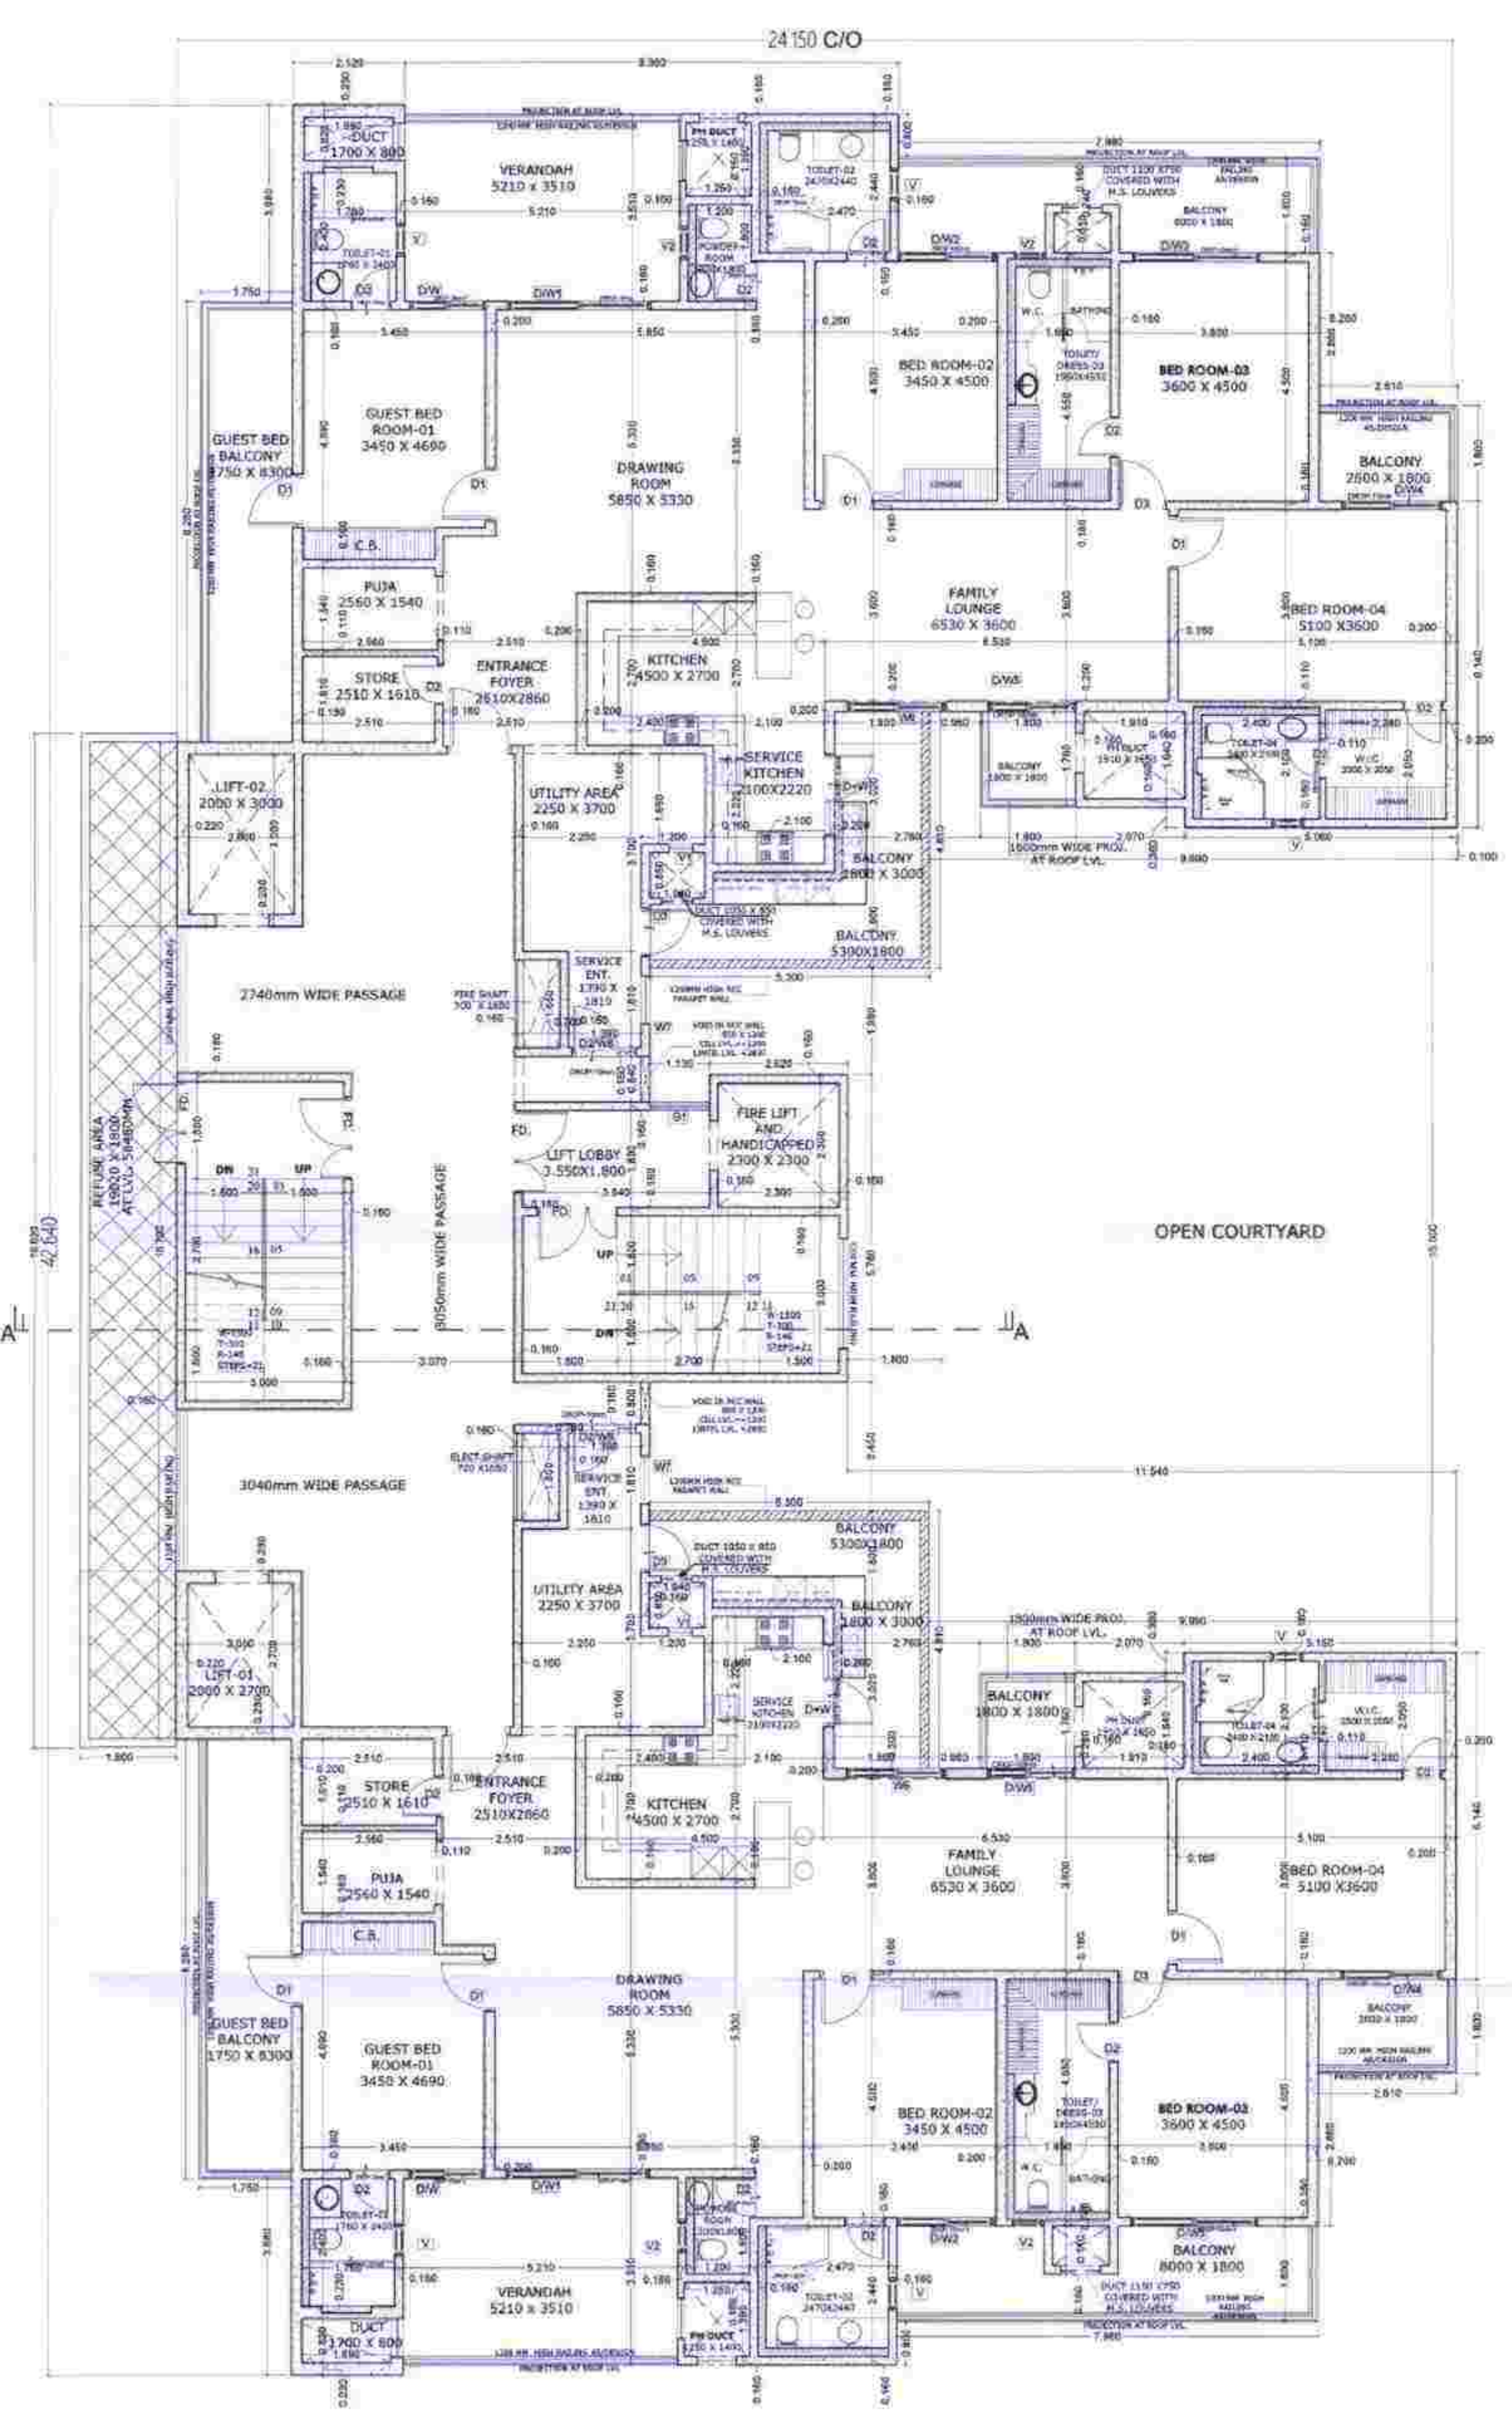

19th FLOOR LAYOUT PLAN (LVL +58480 MM)

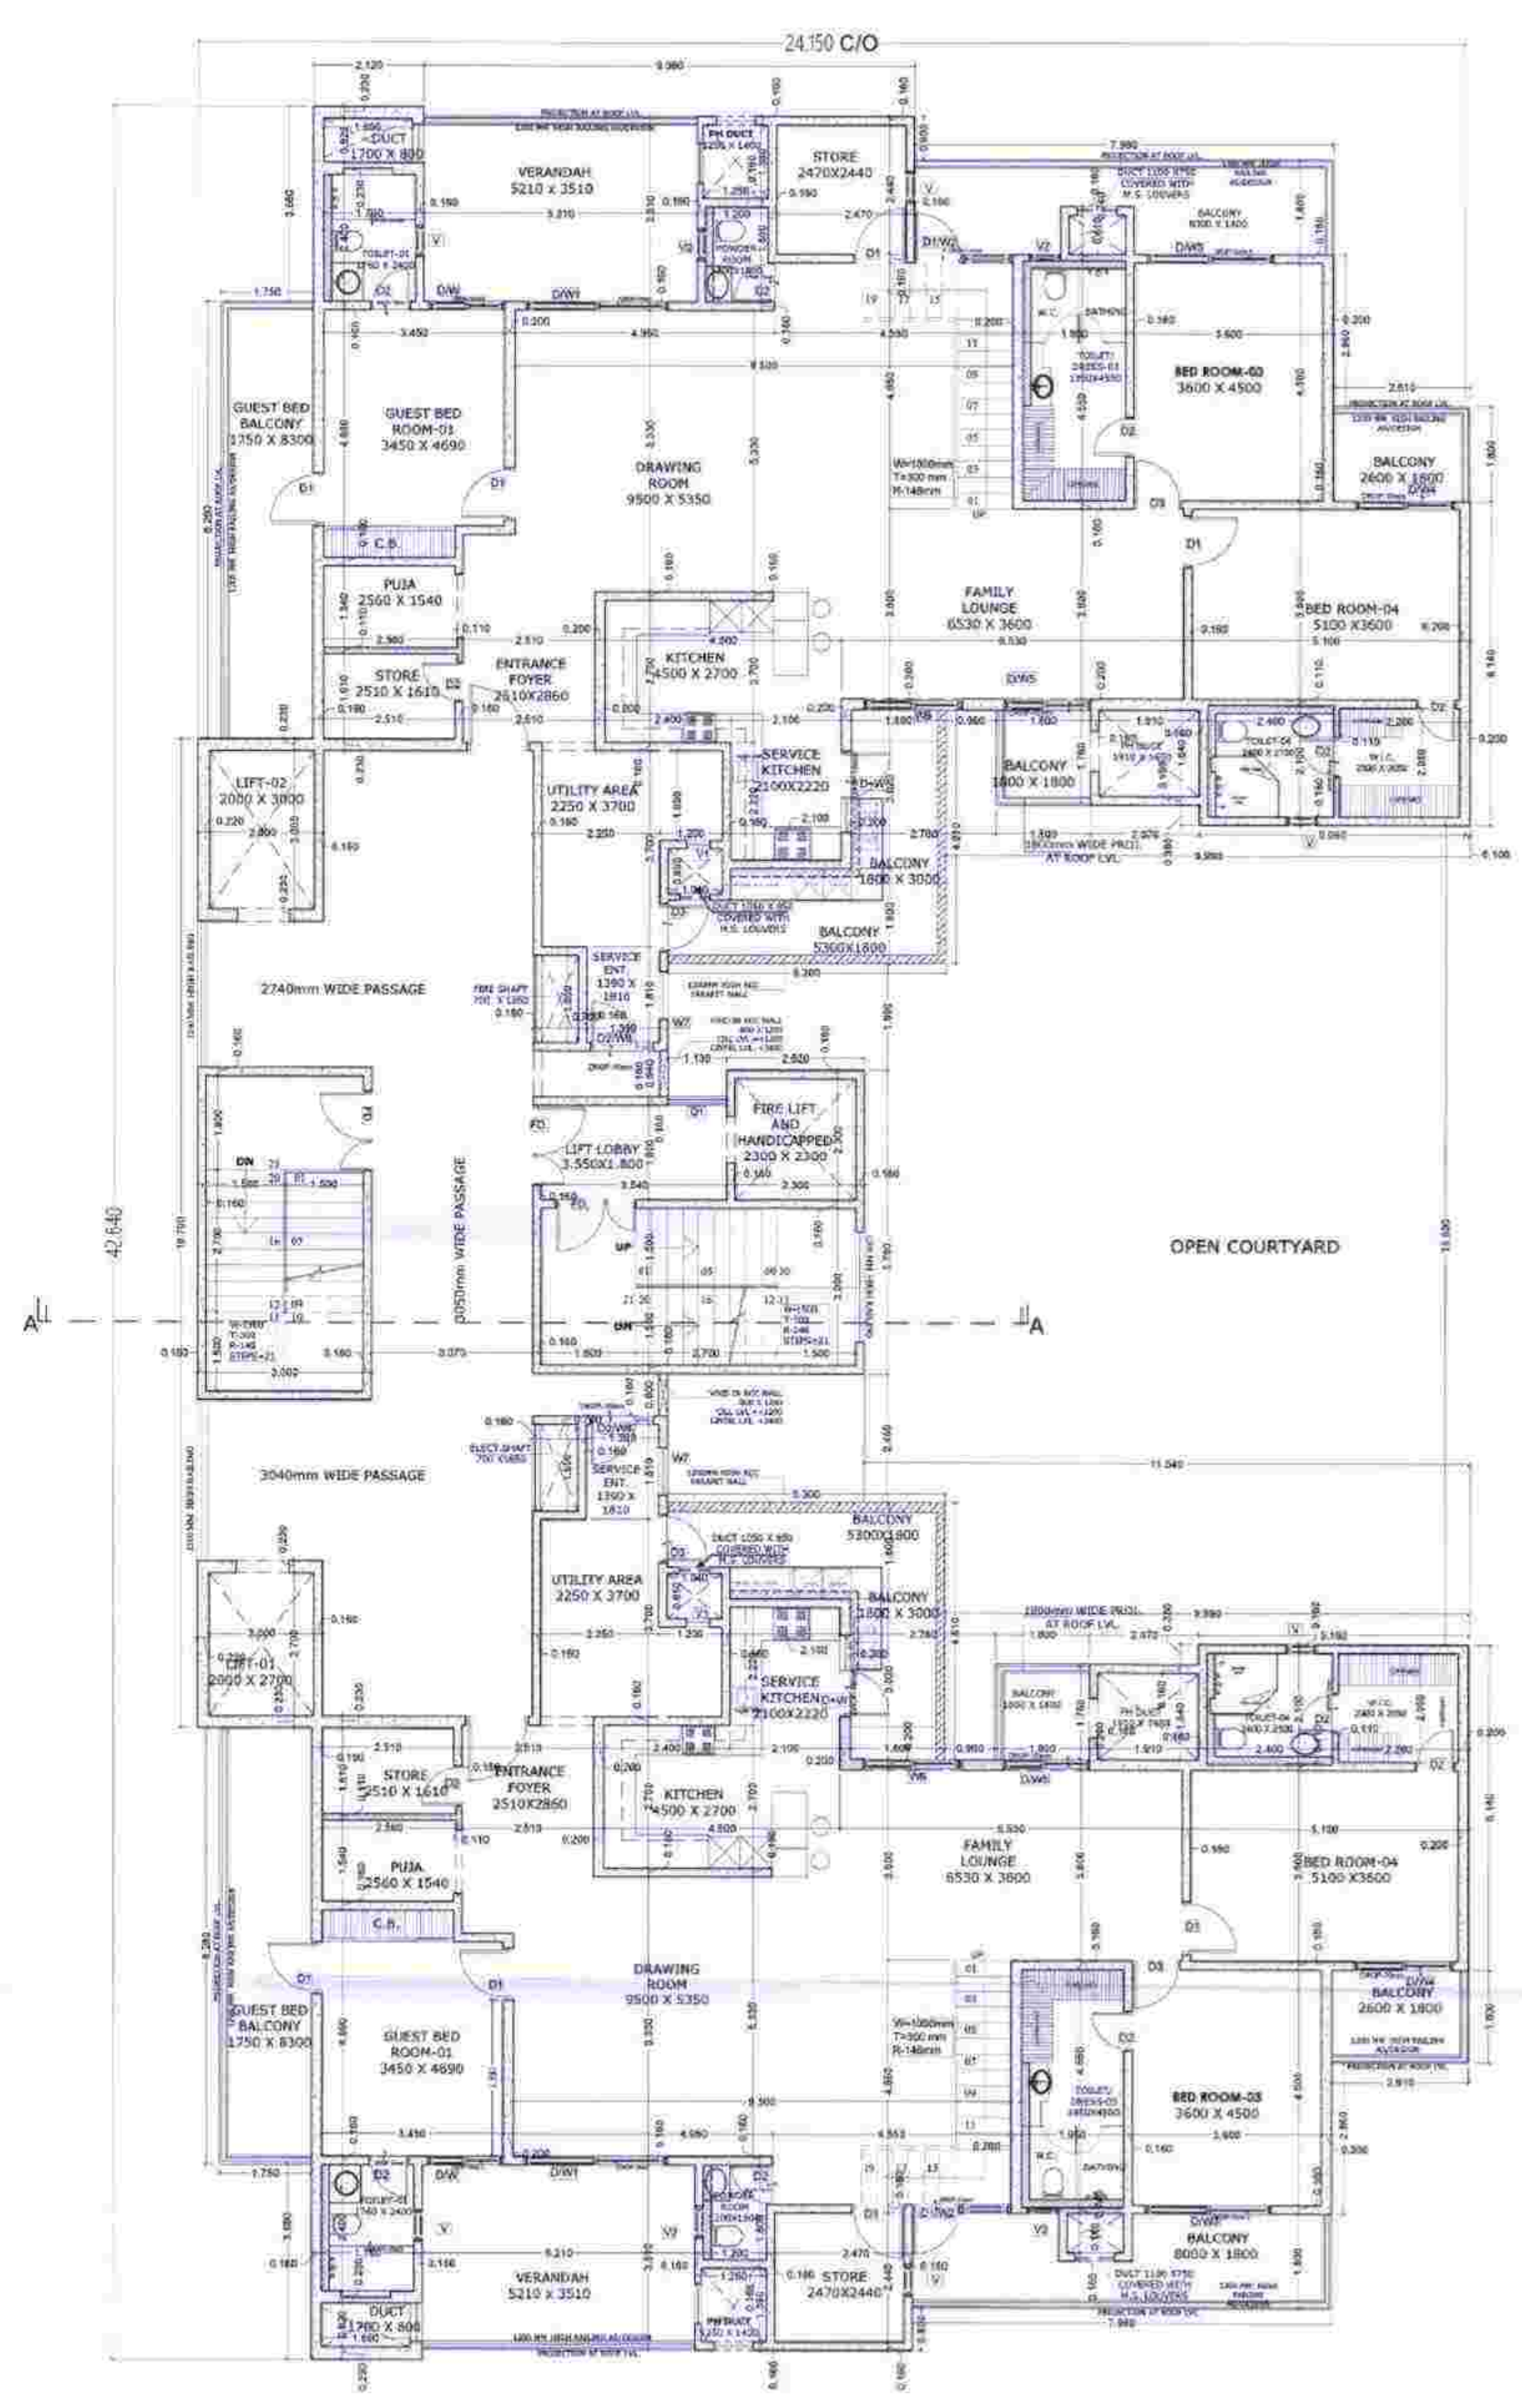

23RD FLOOR PLAN (LVL +70780 MM)

| ITEM | TYPE | SIZE         | CLL | LEVEL |
|------|------|--------------|-----|-------|
| F1   | FD   | 1.50 X 2.40  | +00 | 2.40  |
| F2   | FD   | 1.20 X 2.40  | +00 | 2.40  |
| F3   | FD   | 1.00 X 2.40  | +00 | 2.40  |
| F4   | FD   | 0.750 X 2.40 | +00 | 2.40  |
| F5   | FD   | 0.500 X 2.40 | +00 | 2.40  |
| F6   | FD   | 0.375 X 2.40 | +00 | 2.40  |
| F7   | FD   | 1.200 X 2.40 | +00 | 2.40  |
| F8   | FD   | 1.40 X 2.40  | +00 | 2.40  |
| F9   | FD   | 2.70 X 2.40  | +00 | 2.40  |
| F10  | FD   | 1.50 X 2.40  | +00 | 2.40  |
| F11  | FD   | 1.50 X 2.40  | +00 | 2.40  |
PROJECT:  
REVISED GROUP HOUSING OF  
"MARBELLA GRAND" SECTOR- 82 MOHALI.

TITLE:-  
BLOCK-C (4BHK+UTILITY)  
19TH FLOOR PLAN,  
23RD FLOOR PLAN (LOWER PENT FLOOR)


ARCHITECT  
Ar. Tripti Girdhar  
OWNER  
For SRG Developers & Promoters  
Authorised Sign.

ARCHITECTS:  
The Design Studio  
ARCHITECTS/INTERIOR DESIGNERS & TURNKEY PROJECTS  
SCO 230-31, THIRD FLOOR, SEC. 34-A,  
CHANDIGARH. PH: -0172-6018372  
APPROVED:  
Drawn:  
Chetan Nagpal  
Date:  
09.10.2021  
SCALE: NTS  
DRG NO. =

Chief Town Planner  
Punjab, Chandigarh  
No. 6603 CTP(PB)/SC-12  
Del. 26/10-2021

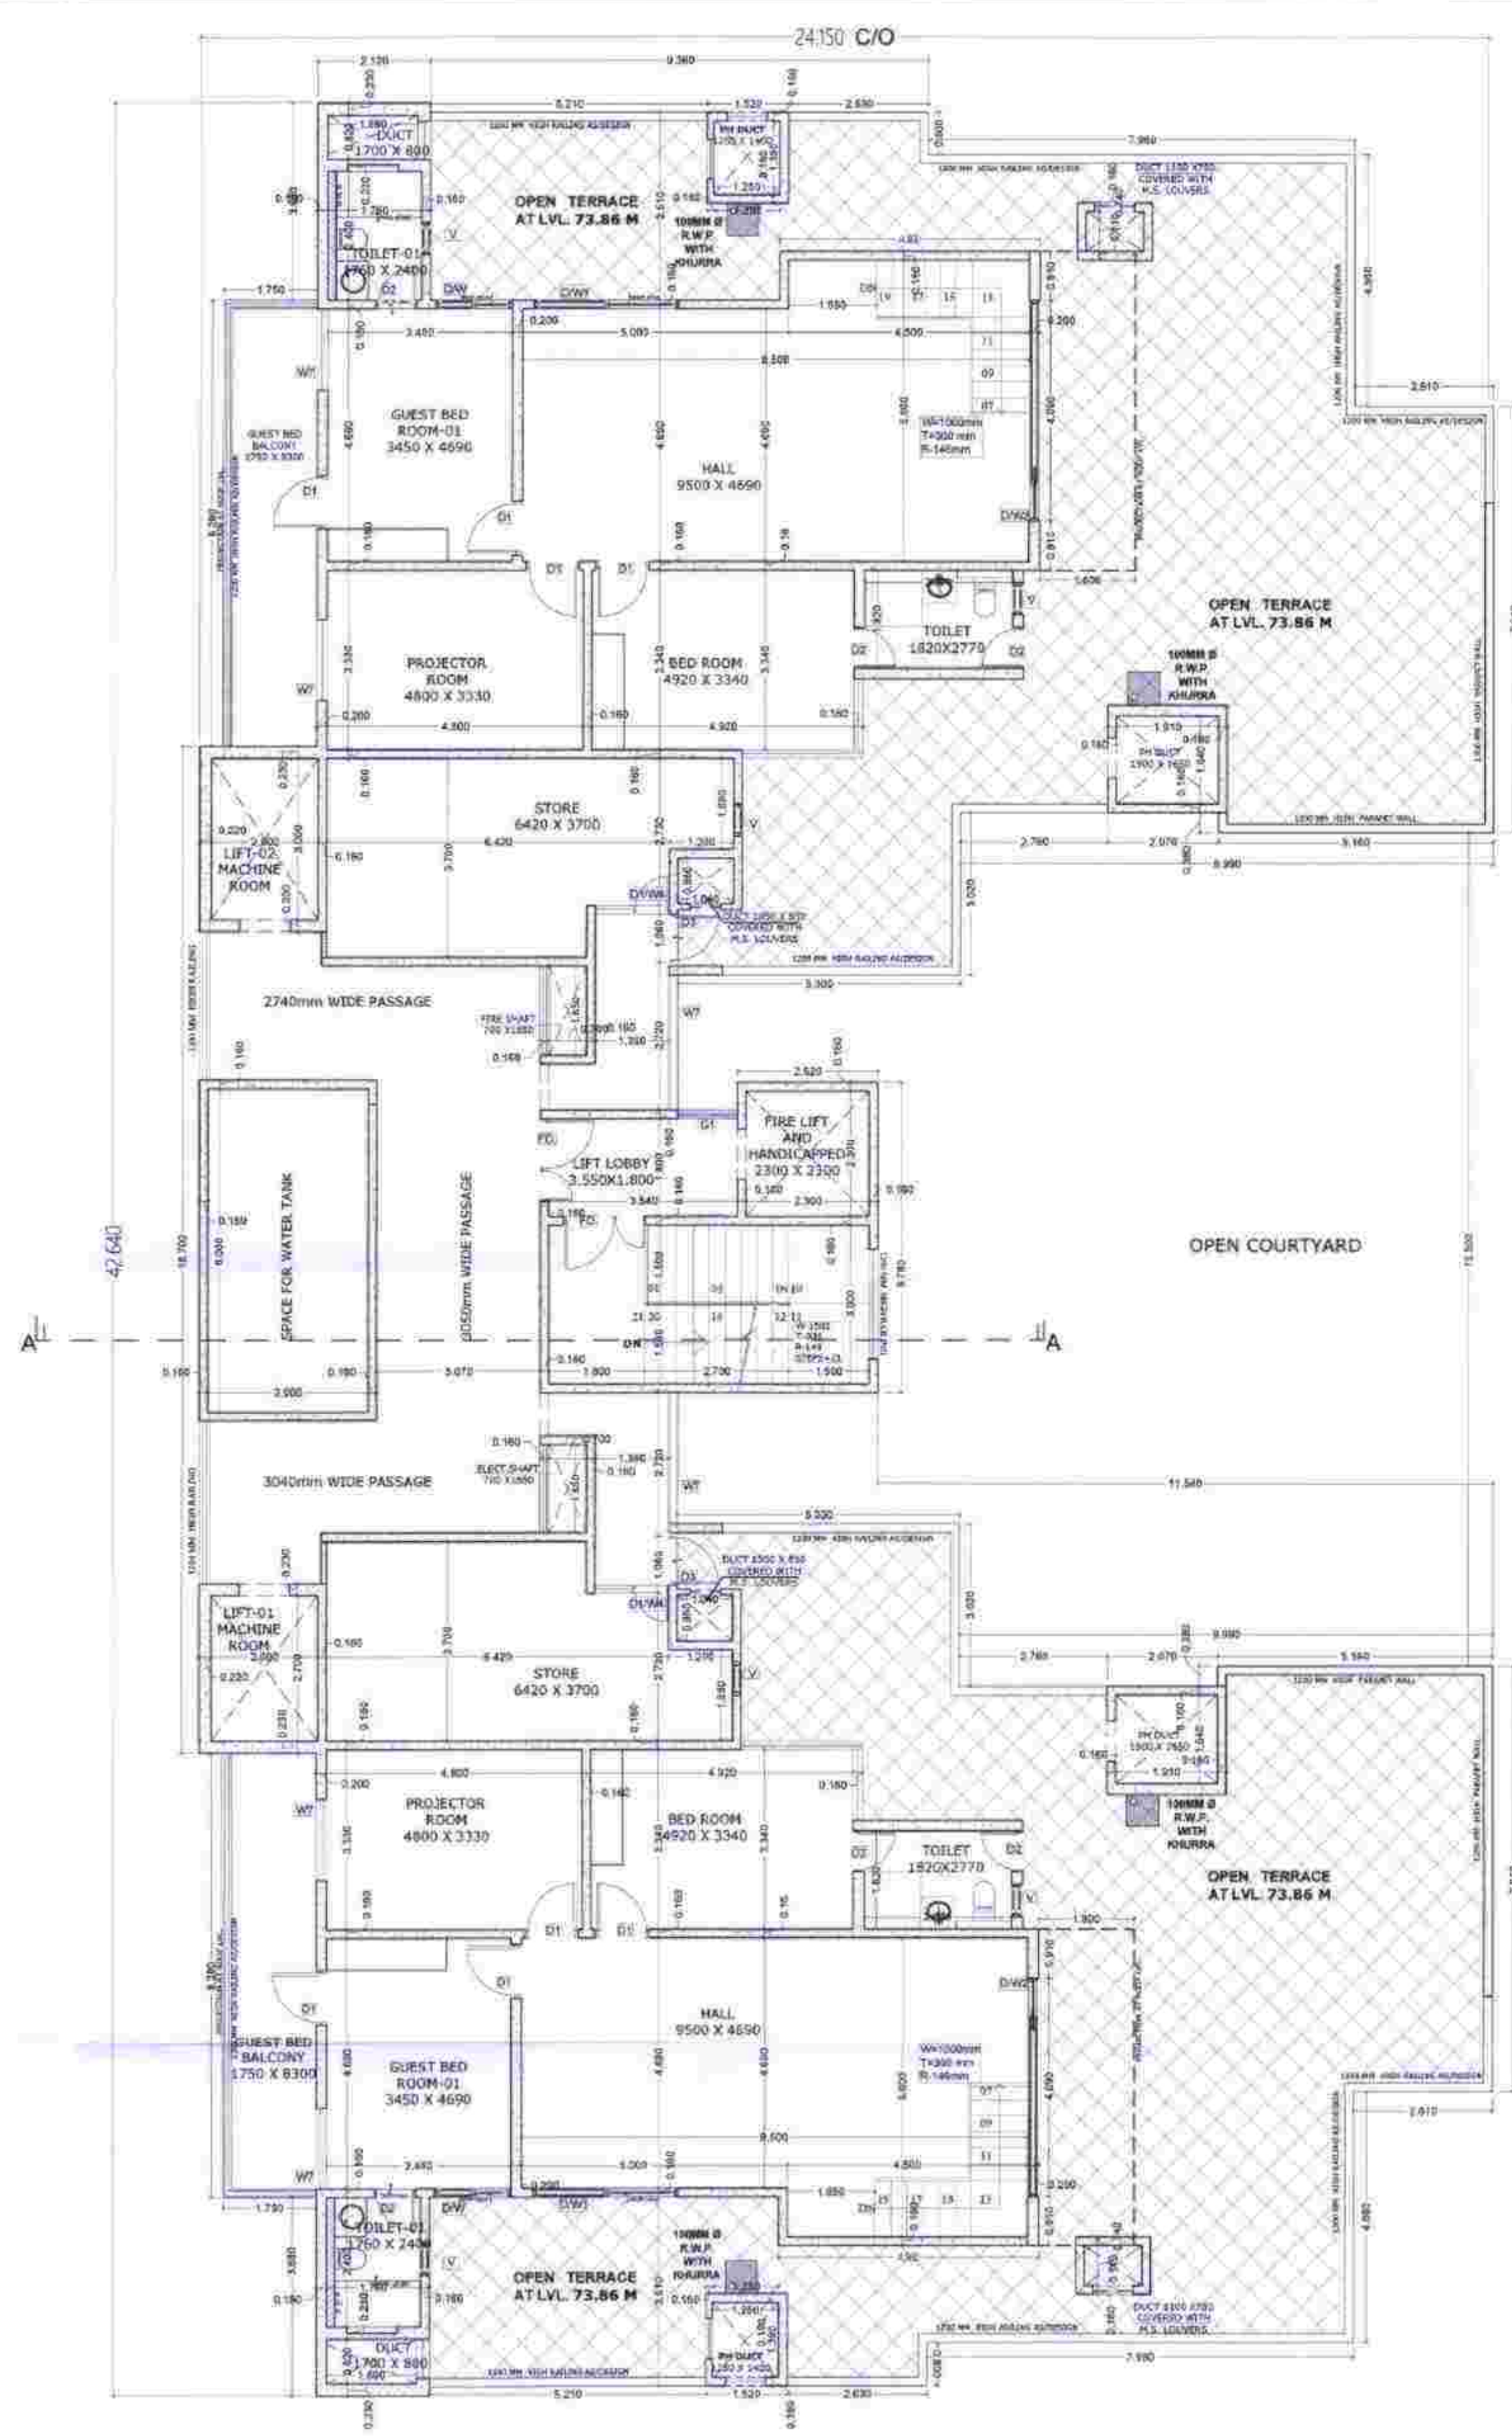

24th FLOOR LAYOUT PLAN (LVL +73860 MM)

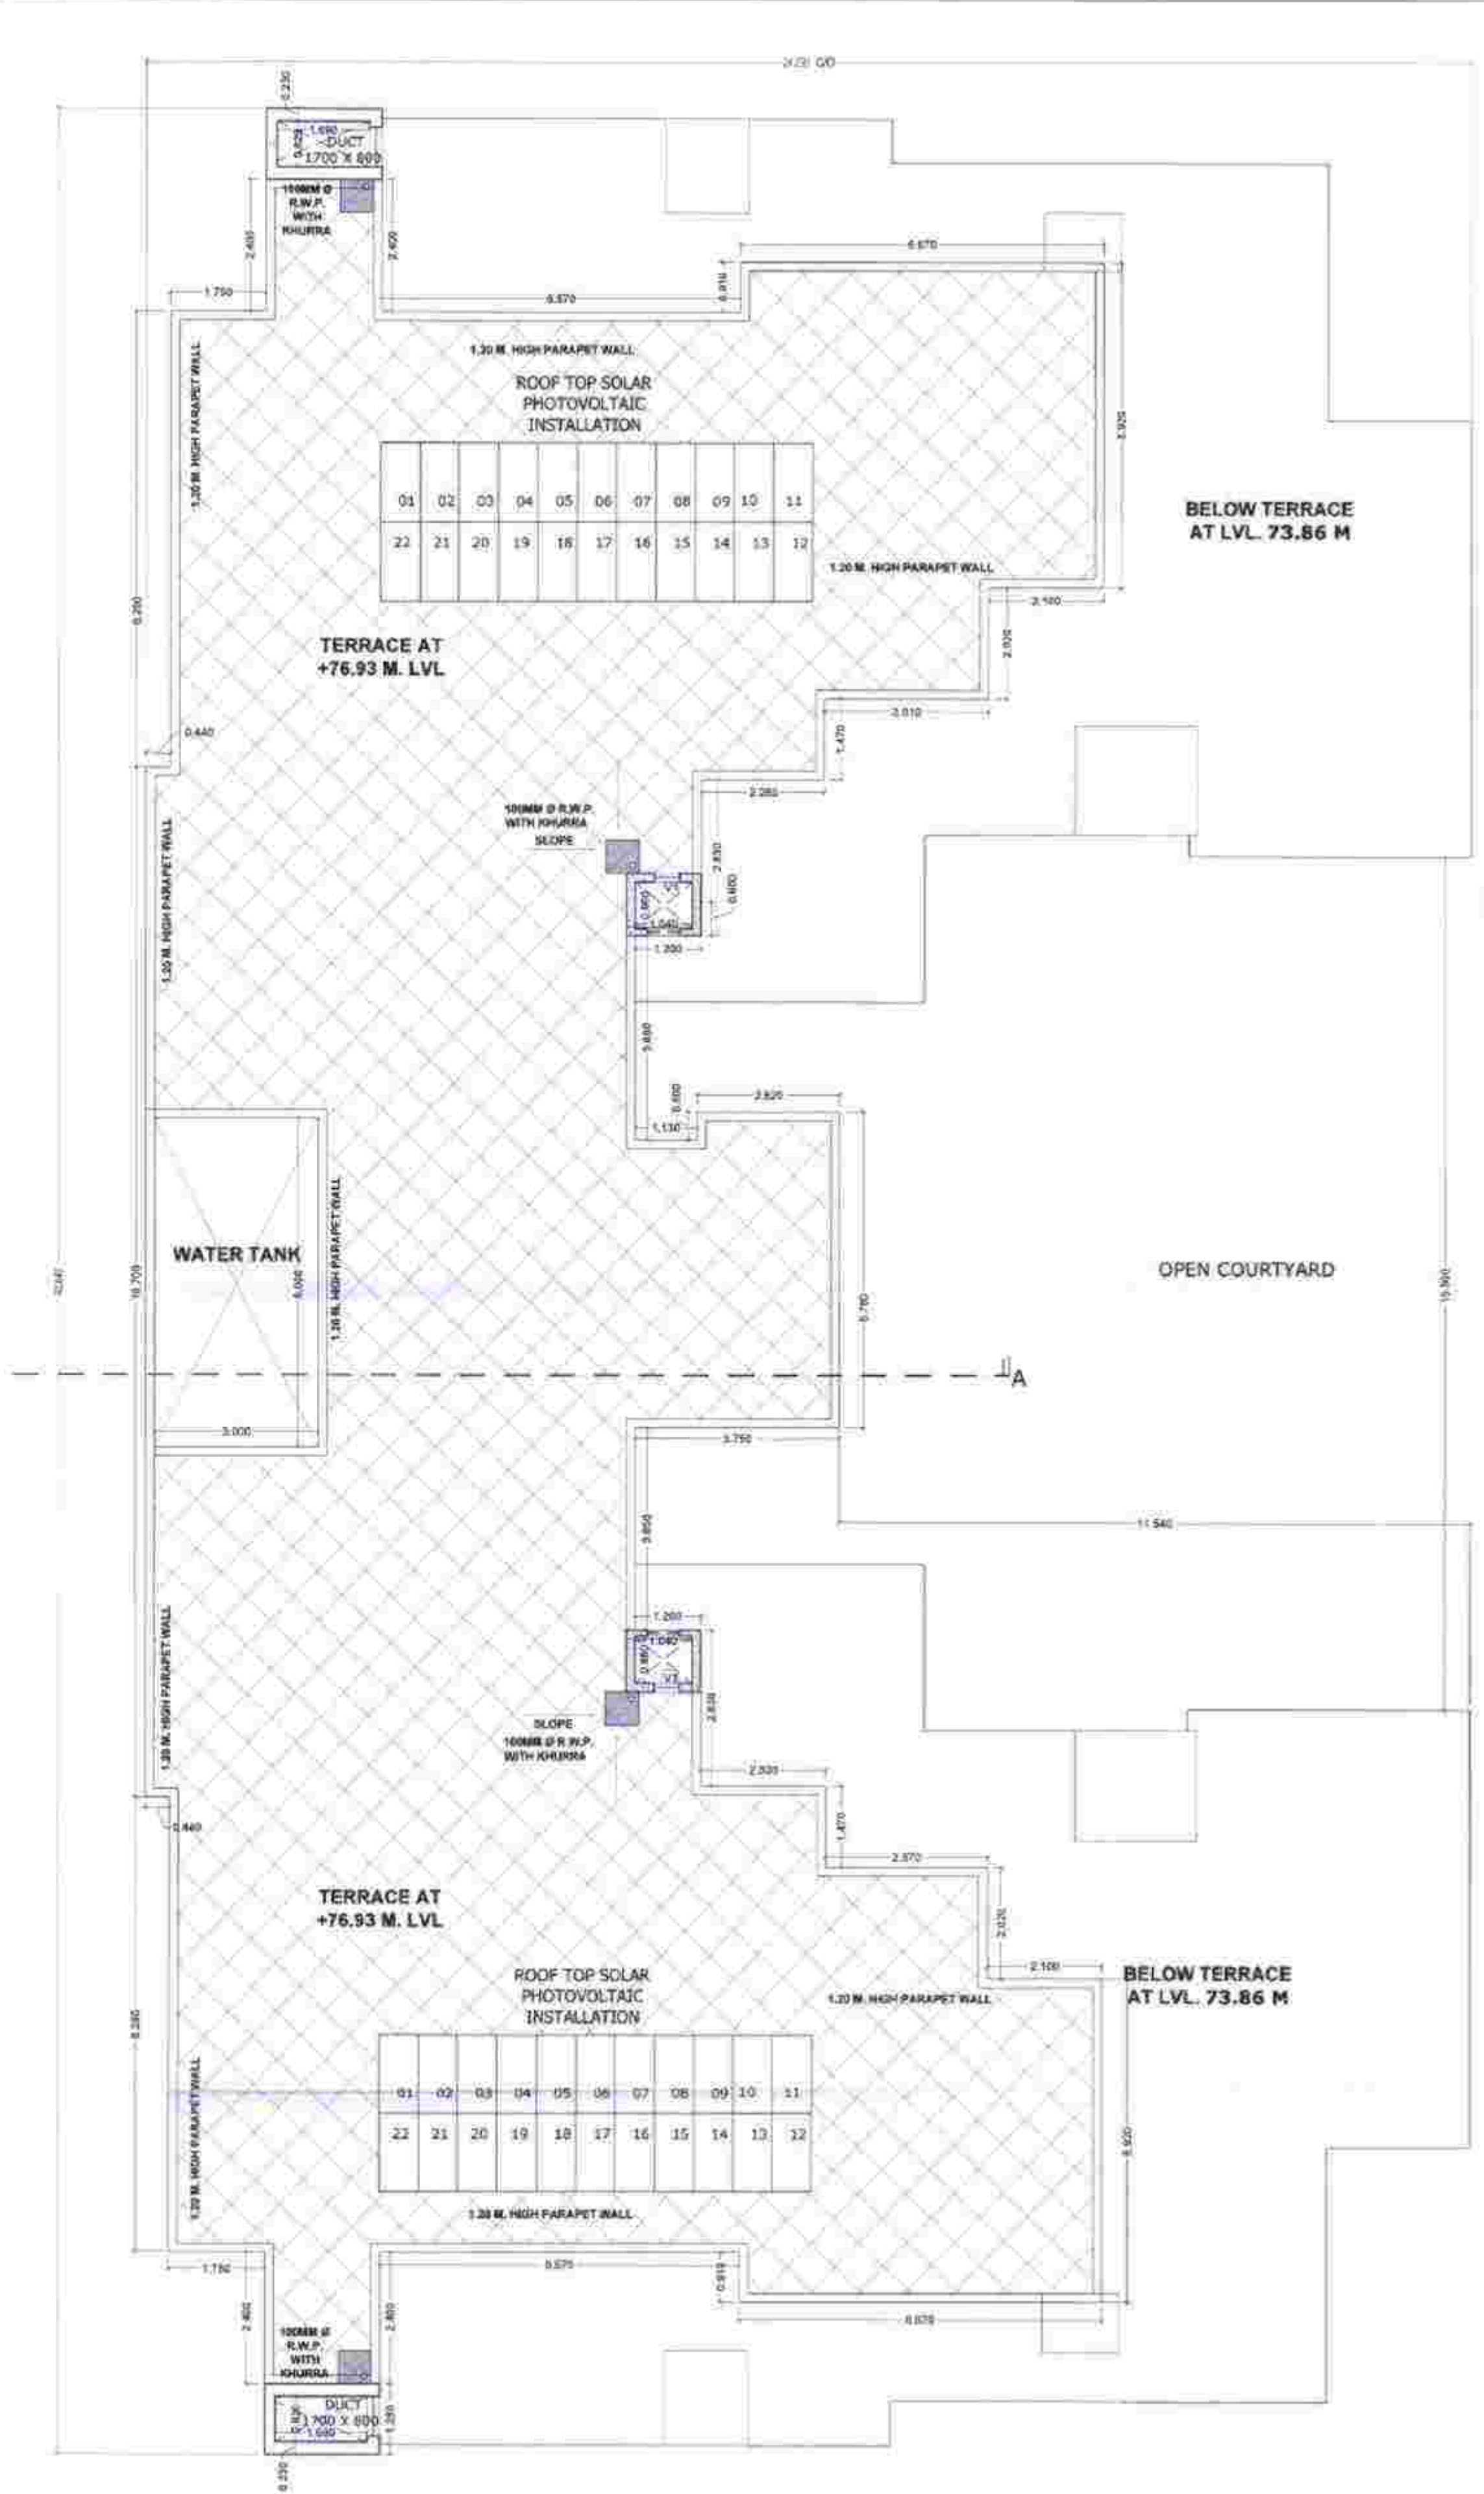

MUMTY TERRACE LAYOUT PLAN (LVL +76930 MM)

| ROOFERY | TYPE        | SIZE | COLL | UNTEL |
|---------|-------------|------|------|-------|
| FD      | 1.50 X 2.40 | 400  | 2.40 |       |
| D       | 1.25 X 2.40 | 300  | 2.40 |       |
| DU      | 1.00 X 2.40 | 200  | 2.40 |       |
| D2      | 0.75 X 2.40 | 150  | 2.40 |       |
| D3      | 0.50 X 2.40 | 100  | 2.40 |       |
| D4      | 0.25 X 2.40 | 50   | 2.40 |       |
| D5      | 1.25 X 2.40 | 300  | 2.40 |       |
| D6      | 1.00 X 2.40 | 200  | 2.40 |       |
| D7      | 0.75 X 2.40 | 150  | 2.40 |       |
| D8      | 0.50 X 2.40 | 100  | 2.40 |       |
| D9      | 0.25 X 2.40 | 50   | 2.40 |       |
| D10     | 1.50 X 2.40 | 400  | 2.40 |       |
| D11     | 1.25 X 2.40 | 300  | 2.40 |       |
| D12     | 1.00 X 2.40 | 200  | 2.40 |       |
| D13     | 0.75 X 2.40 | 150  | 2.40 |       |
| D14     | 0.50 X 2.40 | 100  | 2.40 |       |
| D15     | 0.25 X 2.40 | 50   | 2.40 |       |
| D16     | 1.50 X 2.40 | 400  | 2.40 |       |
| D17     | 1.25 X 2.40 | 300  | 2.40 |       |
| D18     | 1.00 X 2.40 | 200  | 2.40 |       |
| D19     | 0.75 X 2.40 | 150  | 2.40 |       |
| D20     | 0.50 X 2.40 | 100  | 2.40 |       |
| D21     | 0.25 X 2.40 | 50   | 2.40 |       |
| D22     | 1.50 X 2.40 | 400  | 2.40 |       |
| D23     | 1.25 X 2.40 | 300  | 2.40 |       |
| D24     | 1.00 X 2.40 | 200  | 2.40 |       |
| D25     | 0.75 X 2.40 | 150  | 2.40 |       |
| D26     | 0.50 X 2.40 | 100  | 2.40 |       |
| D27     | 0.25 X 2.40 | 50   | 2.40 |       |
| D28     | 1.50 X 2.40 | 400  | 2.40 |       |
| D29     | 1.25 X 2.40 | 300  | 2.40 |       |
| D30     | 1.00 X 2.40 | 200  | 2.40 |       |
| D31     | 0.75 X 2.40 | 150  | 2.40 |       |
| D32     | 0.50 X 2.40 | 100  | 2.40 |       |
| D33     | 0.25 X 2.40 | 50   | 2.40 |       |
| D34     | 1.50 X 2.40 | 400  | 2.40 |       |
| D35     | 1.25 X 2.40 | 300  | 2.40 |       |
| D36     | 1.00 X 2.40 | 200  | 2.40 |       |
| D37     | 0.75 X 2.40 | 150  | 2.40 |       |
| D38     | 0.50 X 2.40 | 100  | 2.40 |       |
| D39     | 0.25 X 2.40 | 50   | 2.40 |       |
| D40     | 1.50 X 2.40 | 400  | 2.40 |       |
| D41     | 1.25 X 2.40 | 300  | 2.40 |       |
| D42     | 1.00 X 2.40 | 200  | 2.40 |       |
| D43     | 0.75 X 2.40 | 150  | 2.40 |       |
| D44     | 0.50 X 2.40 | 100  | 2.40 |       |
| D45     | 0.25 X 2.40 | 50   | 2.40 |       |
| D46     | 1.50 X 2.40 | 400  | 2.40 |       |
| D47     | 1.25 X 2.40 | 300  | 2.40 |       |
| D48     | 1.00 X 2.40 | 200  | 2.40 |       |
| D49     | 0.75 X 2.40 | 150  | 2.40 |       |
| D50     | 0.50 X 2.40 | 100  | 2.40 |       |
| D51     | 0.25 X 2.40 | 50   | 2.40 |       |
| D52     | 1.50 X 2.40 | 400  | 2.40 |       |
| D53     | 1.25 X 2.40 | 300  | 2.40 |       |
| D54     | 1.00 X 2.40 | 200  | 2.40 |       |
| D55     | 0.75 X 2.40 | 150  | 2.40 |       |
| D56     | 0.50 X 2.40 | 100  | 2.40 |       |
| D57     | 0.25 X 2.40 | 50   | 2.40 |       |
| D58     | 1.50 X 2.40 | 400  | 2.40 |       |
| D59     | 1.25 X 2.40 | 300  | 2.40 |       |
| D60     | 1.00 X 2.40 | 200  | 2.40 |       |
| D61     | 0.75 X 2.40 | 150  | 2.40 |       |
| D62     | 0.50 X 2.40 | 100  | 2.40 |       |
| D63     | 0.25 X 2.40 | 50   | 2.40 |       |
| D64     | 1.50 X 2.40 | 400  | 2.40 |       |
| D65     | 1.25 X 2.40 | 300  | 2.40 |       |
| D66     | 1.00 X 2.40 | 200  | 2.40 |       |
| D67     | 0.75 X 2.40 | 150  | 2.40 |       |
| D68     | 0.50 X 2.40 | 100  | 2.40 |       |
| D69     | 0.25 X 2.40 | 50   | 2.40 |       |
| D70     | 1.50 X 2.40 | 400  | 2.40 |       |
| D71     | 1.25 X 2.40 | 300  | 2.40 |       |
| D72     | 1.00 X 2.40 | 200  | 2.40 |       |
| D73     | 0.75 X 2.40 | 150  | 2.40 |       |
| D74     | 0.50 X 2.40 | 100  | 2.40 |       |
| D75     | 0.25 X 2.40 | 50   | 2.40 |       |
| D76     | 1.50 X 2.40 | 400  | 2.40 |       |
| D77     | 1.25 X 2.40 | 300  | 2.40 |       |
| D78     | 1.00 X 2.40 | 200  | 2.40 |       |
| D79     | 0.75 X 2.40 | 150  | 2.40 |       |
| D80     | 0.50 X 2.40 | 100  | 2.40 |       |
| D81     | 0.25 X 2.40 | 50   | 2.40 |       |
| D82     | 1.50 X 2.40 | 400  | 2.40 |       |
| D83     | 1.25 X 2.40 | 300  | 2.40 |       |
| D84     | 1.00 X 2.40 | 200  | 2.40 |       |
| D85     | 0.75 X 2.40 | 150  | 2.40 |       |
| D86     | 0.50 X 2.40 | 100  | 2.40 |       |
| D87     | 0.25 X 2.40 | 50   | 2.40 |       |
| D88     | 1.50 X 2.40 | 400  | 2.40 |       |
| D89     | 1.25 X 2.40 | 300  | 2.40 |       |
| D90     | 1.00 X 2.40 | 200  | 2.40 |       |
| D91     | 0.75 X 2.40 | 150  | 2.40 |       |
| D92     | 0.50 X 2.40 | 100  | 2.40 |       |
| D93     | 0.25 X 2.40 | 50   | 2.40 |       |
| D94     | 1.50 X 2.40 | 400  | 2.40 |       |
| D95     | 1.25 X 2.40 | 300  | 2.40 |       |
| D96     | 1.00 X 2.40 | 200  | 2.40 |       |
| D97     | 0.75 X 2.40 | 150  | 2.40 |       |
| D98     | 0.50 X 2.40 | 100  | 2.40 |       |
| D99     | 0.25 X 2.40 | 50   | 2.40 |       |
| D100    | 1.50 X 2.40 | 400  | 2.40 |       |

PROJECT:  
REVISED GROUP HOUSING OF  
"MARBELLA GRAND" SECTOR- 82 MOHALI.

TITLE:-  
BLOCK-C (4BHK+UTILITY)  
24th FLOOR PLAN (UPPER PENT FLOOR).  
TERRACE MUMTY FLOOR PLAN

ARCHITECT  
Ar. Tejpal Girdhar  
CA 100/10080

APPROVED  
For Developers & Promoters  
Authorised Sign.

ARCHITECTS:  
The Design Studio  
W-102/102A, Industrial Complex, 1st Floor, Sector- 38A,  
Gurgaon, Haryana. Phone: 0122-5018372


Approved  
Chetan Nagpal  
Date: 20.10.2021

THIS DRAWING IS THE PROPERTY OF THE CONSULTANT. NO PART OF THIS  
DRAWING SHALL BE USED, COPIED OR REPRODUCED WITHOUT THEIR WRITTEN PERMISSION.


SCALE : NTS  
PRG. NO. #

श्री मंडल इंजीनियरिंग (प्रा.) लि.  
कानपुर, यूपी. 208 002

श्री मंडल इंजीनियरिंग (प्रा.) लि.  
कानपुर, यूपी. 208 002

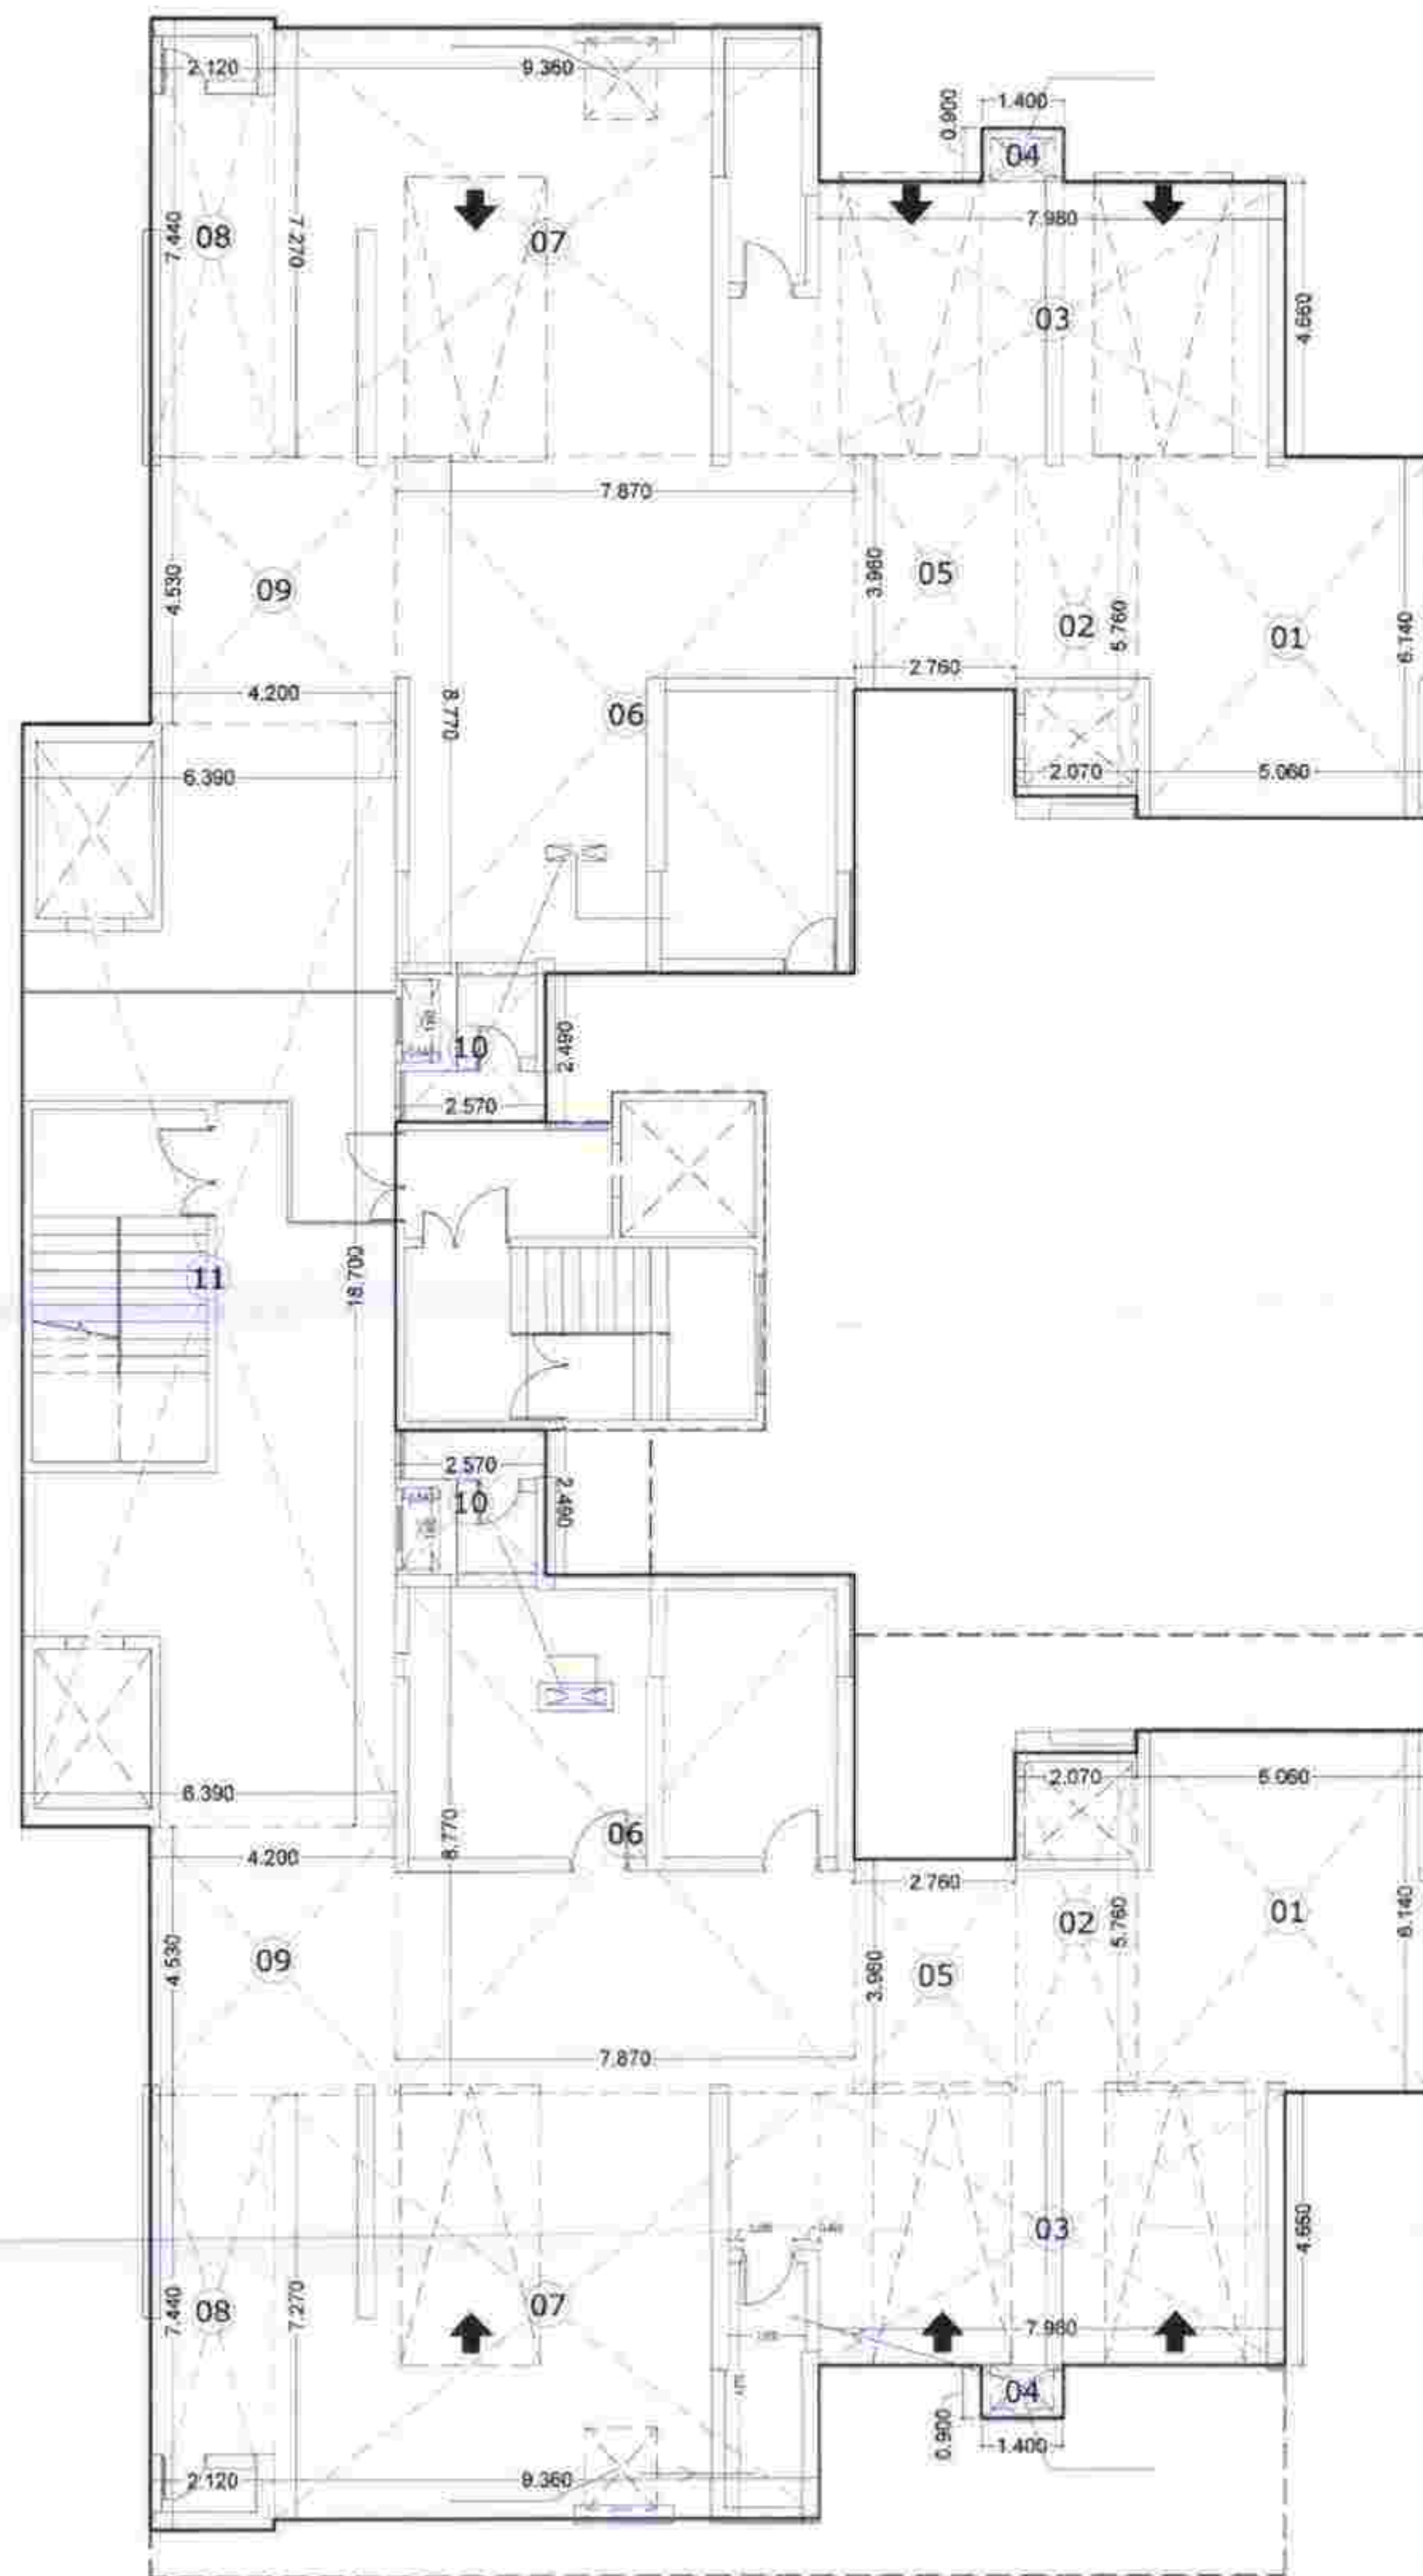

GROUND COVERAGE AREA DIAGRAM

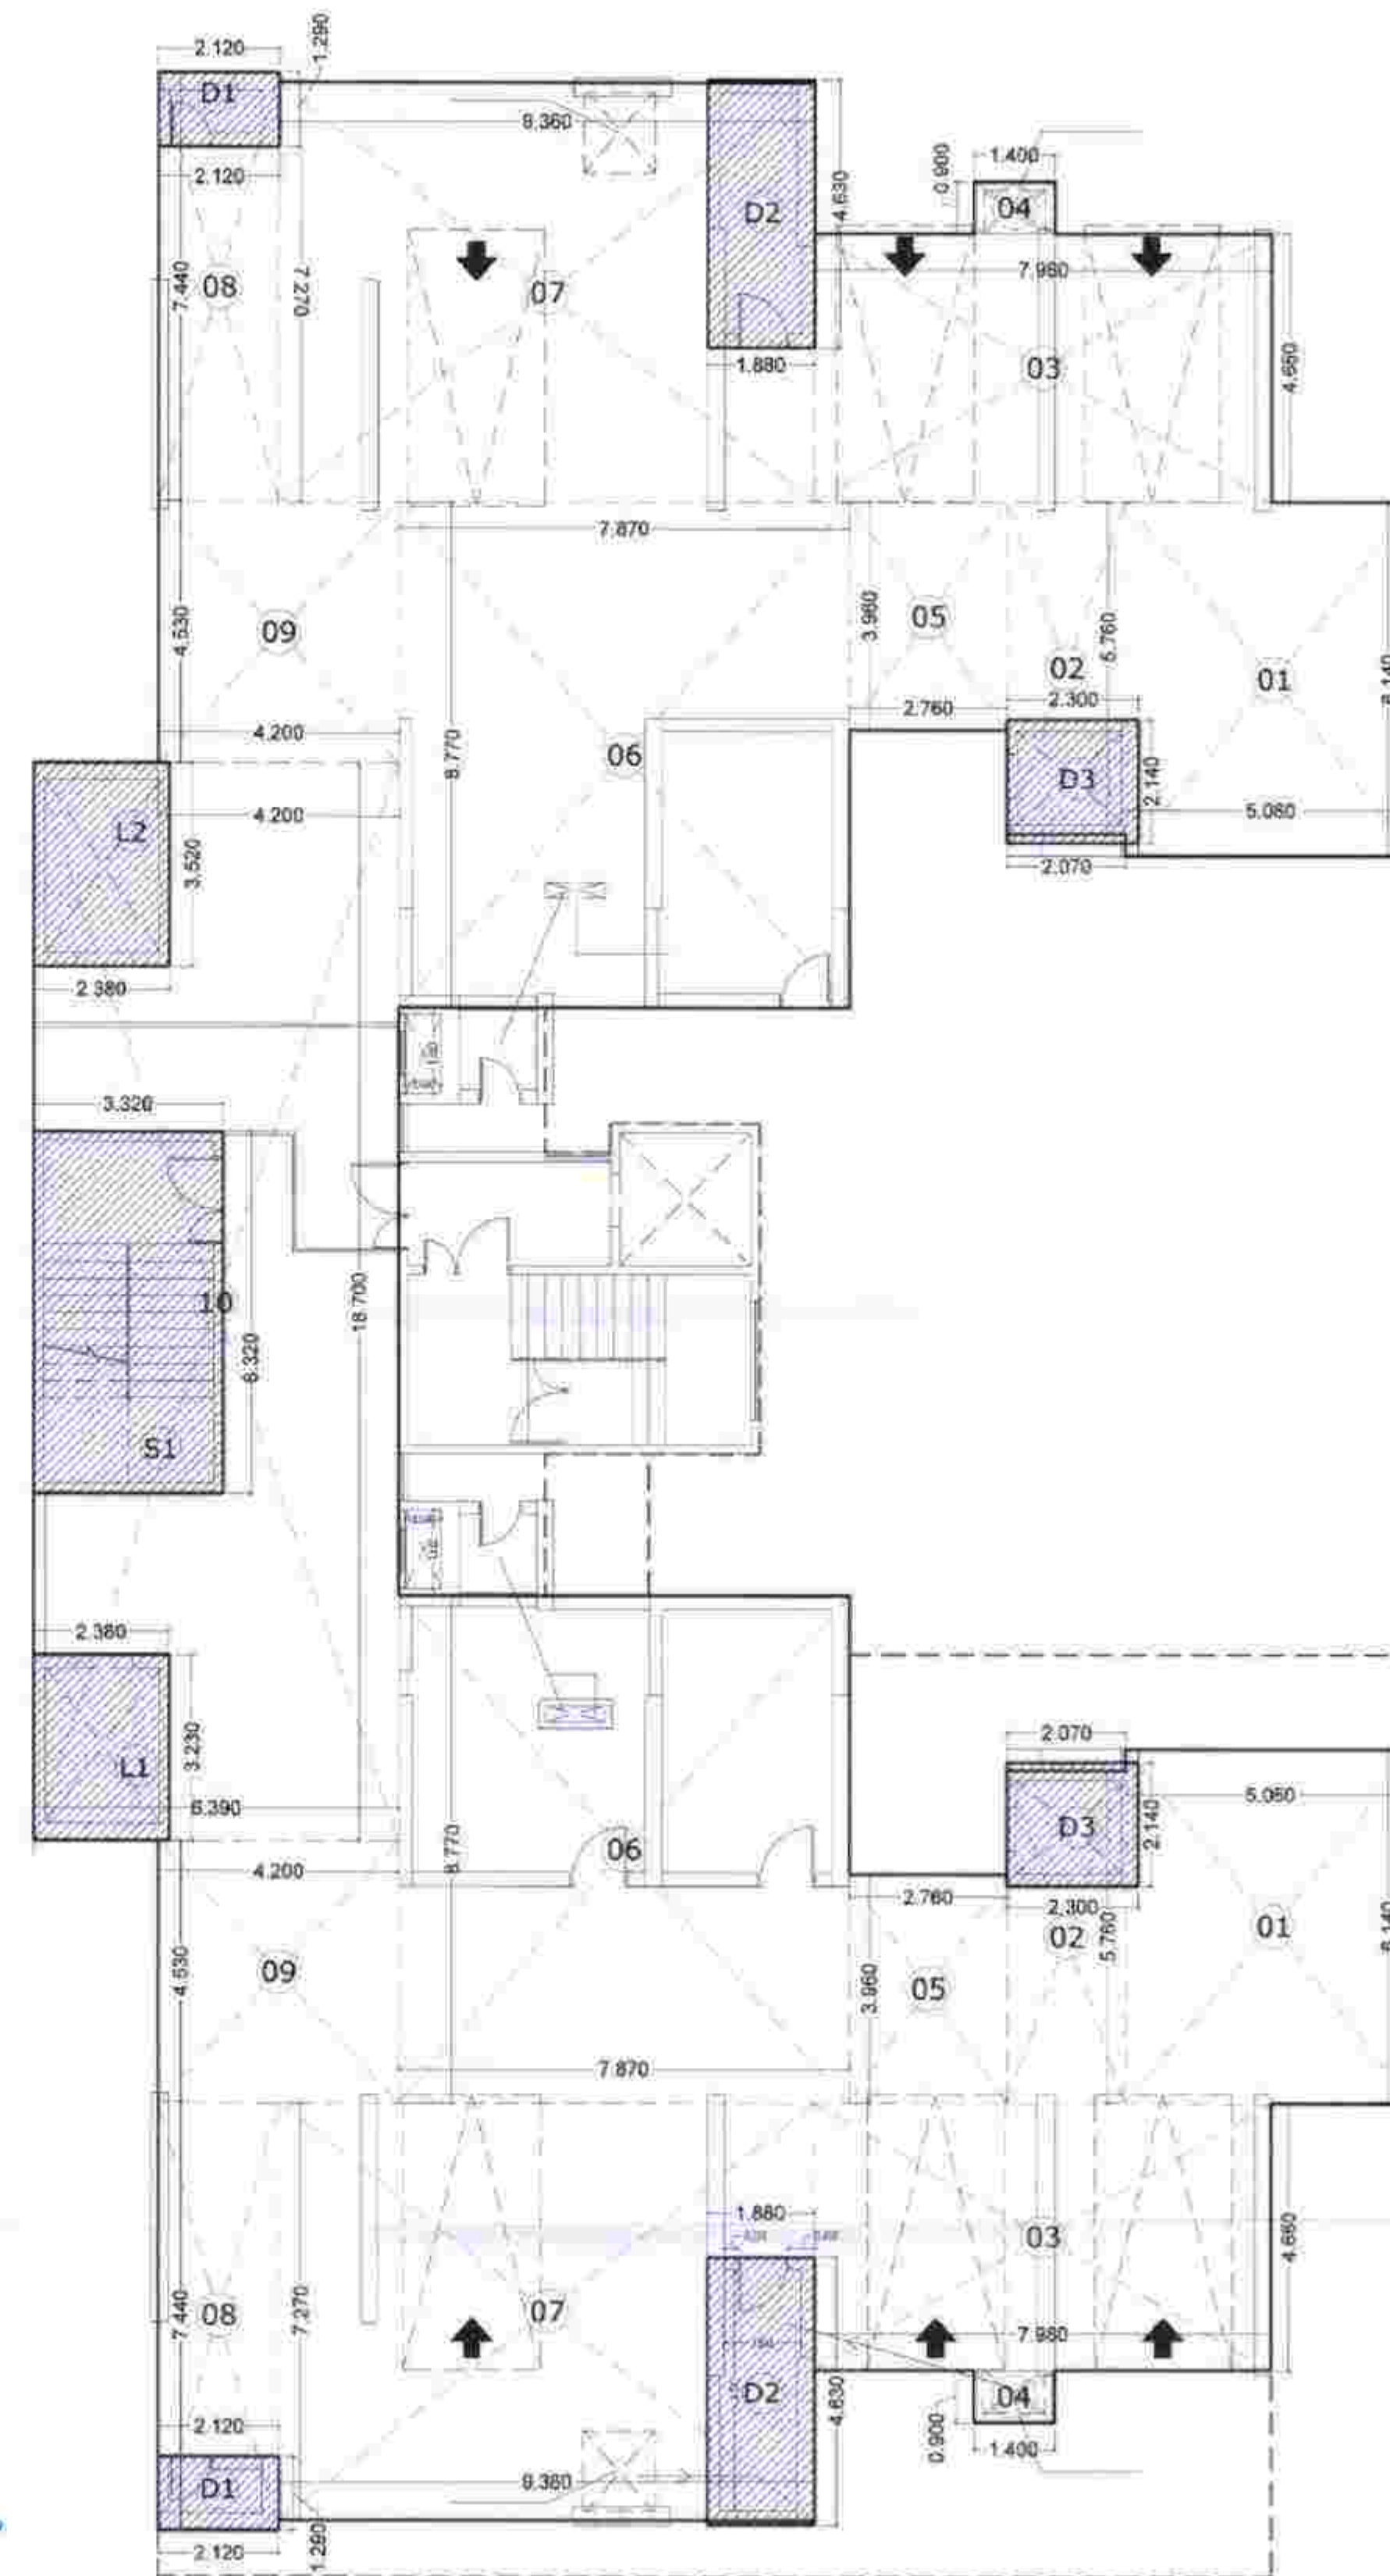

STILT FLOOR NON F.A.R. AREA DIAGRAM

| DESCRIPTION                    | L     | X | W      | X | NO. | = | TOTAL   | UNIT  |
|--------------------------------|-------|---|--------|---|-----|---|---------|-------|
| AREA OF RECTANGLE-01           | 5.060 | X | 6.140  | X | 2   | = | 62.137  | Sq.m. |
| AREA OF RECTANGLE-02           | 2.070 | X | 5.760  | X | 2   | = | 23.846  | Sq.m. |
| AREA OF RECTANGLE-03           | 7.980 | X | 4.660  | X | 2   | = | 74.374  | Sq.m. |
| AREA OF RECTANGLE-04           | 1.400 | X | 0.900  | X | 2   | = | 2.520   | Sq.m. |
| AREA OF RECTANGLE-05           | 2.760 | X | 3.960  | X | 2   | = | 21.859  | Sq.m. |
| AREA OF RECTANGLE-06           | 7.870 | X | 8.770  | X | 2   | = | 138.040 | Sq.m. |
| AREA OF RECTANGLE-07           | 9.360 | X | 7.270  | X | 2   | = | 136.094 | Sq.m. |
| AREA OF RECTANGLE-08           | 2.120 | X | 7.440  | X | 2   | = | 31.546  | Sq.m. |
| AREA OF RECTANGLE-09           | 4.200 | X | 4.530  | X | 2   | = | 38.052  | Sq.m. |
| AREA OF RECTANGLE-10           | 2.570 | X | 2.490  | X | 2   | = | 12.799  | Sq.m. |
| AREA OF RECTANGLE-11           | 6.390 | X | 18.700 | X | 1   | = | 119.493 | Sq.m. |
| GROUND COVERAGE AREA STATEMENT |       |   |        |   |     | = | 660.759 | Sq.m. |

| DESCRIPTION                                 | L       | X | W      | X | NO. | = | TOTAL   | UNIT  |
|---------------------------------------------|---------|---|--------|---|-----|---|---------|-------|
| AREA OF RECTANGLE-01                        | 5.060   | X | 6.140  | X | 2   | = | 62.137  | Sq.m. |
| AREA OF RECTANGLE-02                        | 2.070   | X | 5.760  | X | 2   | = | 23.846  | Sq.m. |
| AREA OF RECTANGLE-03                        | 7.980   | X | 4.660  | X | 2   | = | 74.374  | Sq.m. |
| AREA OF RECTANGLE-04                        | 1.400   | X | 0.900  | X | 2   | = | 2.520   | Sq.m. |
| AREA OF RECTANGLE-05                        | 2.760   | X | 3.960  | X | 2   | = | 21.859  | Sq.m. |
| AREA OF RECTANGLE-06                        | 7.870   | X | 8.770  | X | 2   | = | 138.040 | Sq.m. |
| AREA OF RECTANGLE-07                        | 9.360   | X | 7.270  | X | 2   | = | 136.094 | Sq.m. |
| AREA OF RECTANGLE-08                        | 2.120   | X | 7.440  | X | 2   | = | 31.546  | Sq.m. |
| AREA OF RECTANGLE-09                        | 4.200   | X | 4.530  | X | 2   | = | 38.052  | Sq.m. |
| AREA OF RECTANGLE-10                        | 6.390   | X | 18.700 | X | 1   | = | 119.493 | Sq.m. |
| TOTAL                                       |         |   |        |   |     | = | 647.961 | Sq.m. |
| Deductions                                  |         |   |        |   |     |   |         |       |
| AREA OF DUCT-D1                             | 2.120   | X | 1.290  | X | 2   | = | 5.470   | Sq.m. |
| AREA OF DUCT-D2                             | 1.880   | X | 4.630  | X | 2   | = | 17.409  | Sq.m. |
| AREA OF DUCT-D3                             | 2.300   | X | 2.140  | X | 2   | = | 9.844   | Sq.m. |
| AREA OF LIFT-L1                             | 2.380   | X | 3.230  | X | 1   | = | 7.687   | Sq.m. |
| AREA OF LIFT-L2                             | 2.380   | X | 3.530  | X | 1   | = | 8.401   | Sq.m. |
| AREA OF STAIRCASE-S1                        | 3.320   | X | 6.320  | X | 1   | = | 20.982  | Sq.m. |
| TOTAL (DEDUCTION AREA+DUCT+LIFT+ STAIRCASE) |         |   |        |   |     | = | 69.794  | Sq.m. |
| STILT FLOOR NON F.A.R. AREA                 | 647.961 | - | 69.794 |   |     | = | 578.167 | Sq.m. |

PROJECT:  
REVISED GROUP HOUSING OF  
"MARBELLA GRAND" SECTOR- 82 MOHALL

TITLE:-  
BLOCK-C (4BHK+UTILITY)  
GROUND COVERAGE AREA DIAGRAM & STILT  
FLOOR NON F.A.R. AREA DIAGRAM

ARCHITECT  
Ar. Tejpal Girdhar

OWNER  
For SRG Developers & Promoters


ARCHITECTS:  
The Design Studio  
ARCHITECTS, INTERIOR DESIGNERS & Planning projects  
SCO 230-31, THIRD FLOOR, SEC. 34-A,  
CHANDIGARH, Ph. -0172-5018372

Approved  
Drawn:  
Chetan Nagpal  
Date: 20.10.2024


THIS DRAWING IS THE PROPERTY OF THE CONSULTANTS. NO PART OF THIS  
SHALL BE USED, COPIED OR REPRODUCED WITHOUT THEIR WRITTEN PERMISSION

SCALE : NTS  
DRG. NO. =

Chief Town Planner  
Punjab, Chandigarh  
Ar. Tejpal Girdhar  
No. 6603 CHANDIGARH/SC-120  
Dd. 26-10-2024

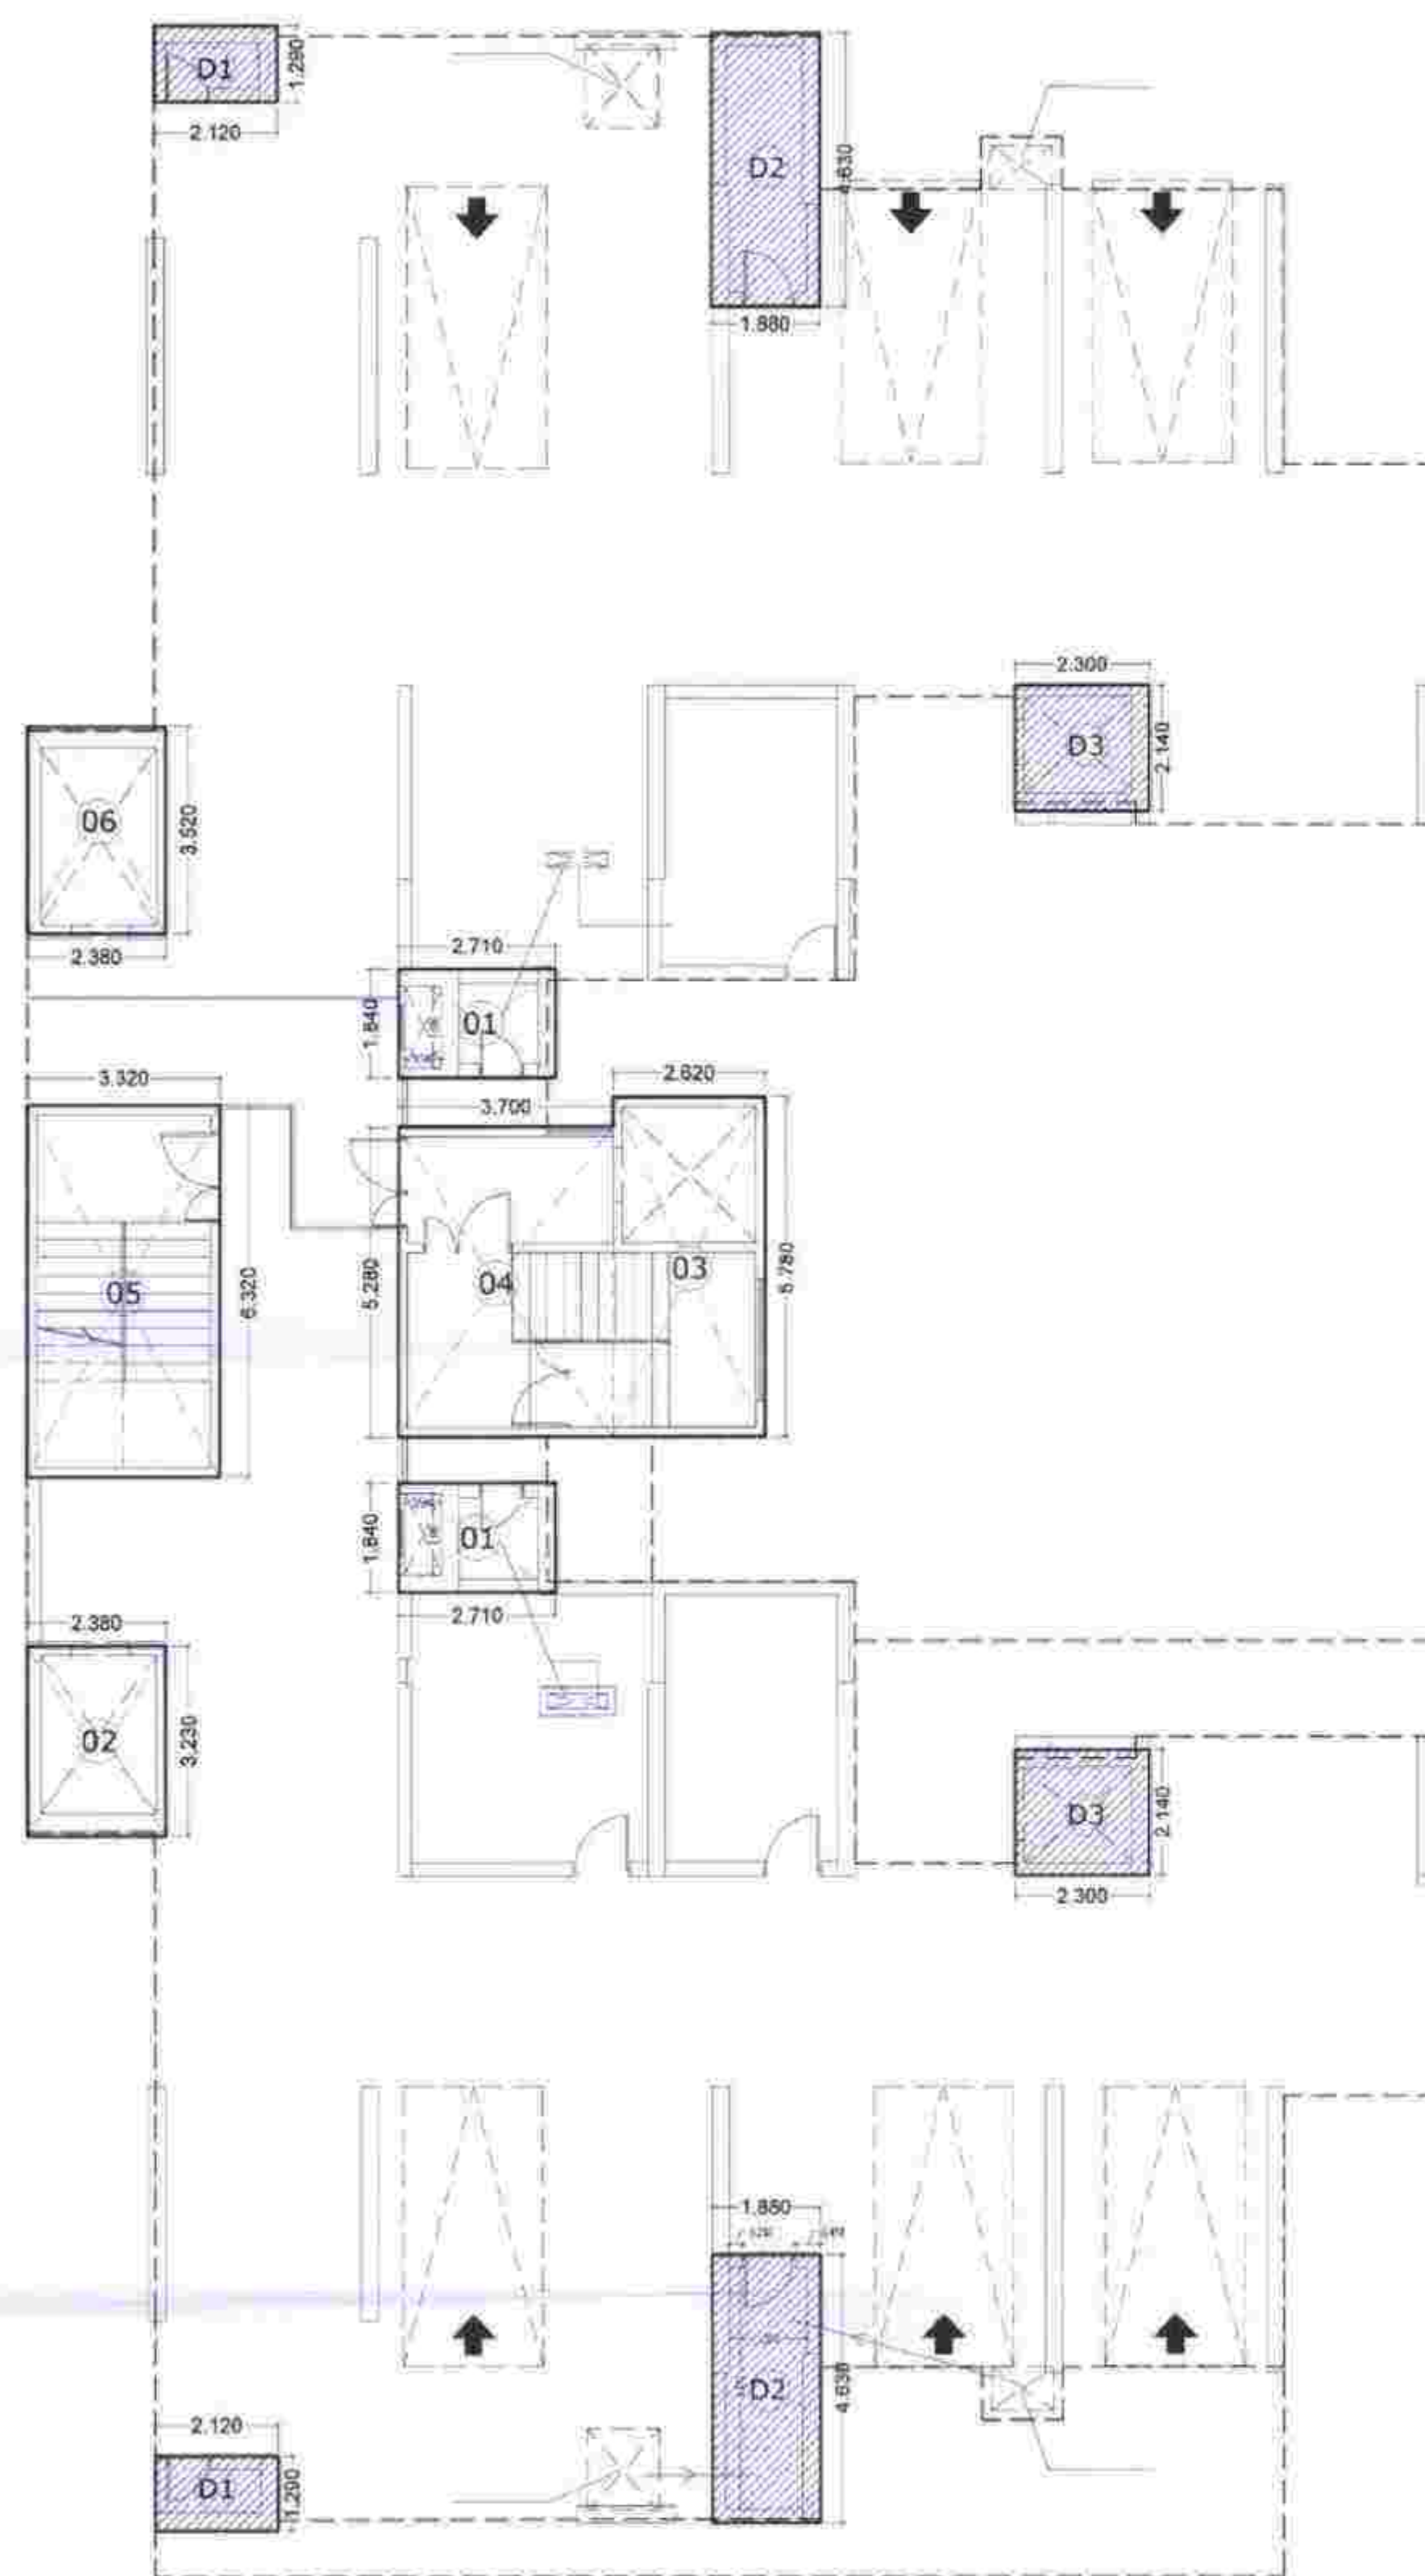

STILT FLOOR F.A.R. AREA DIAGRAM

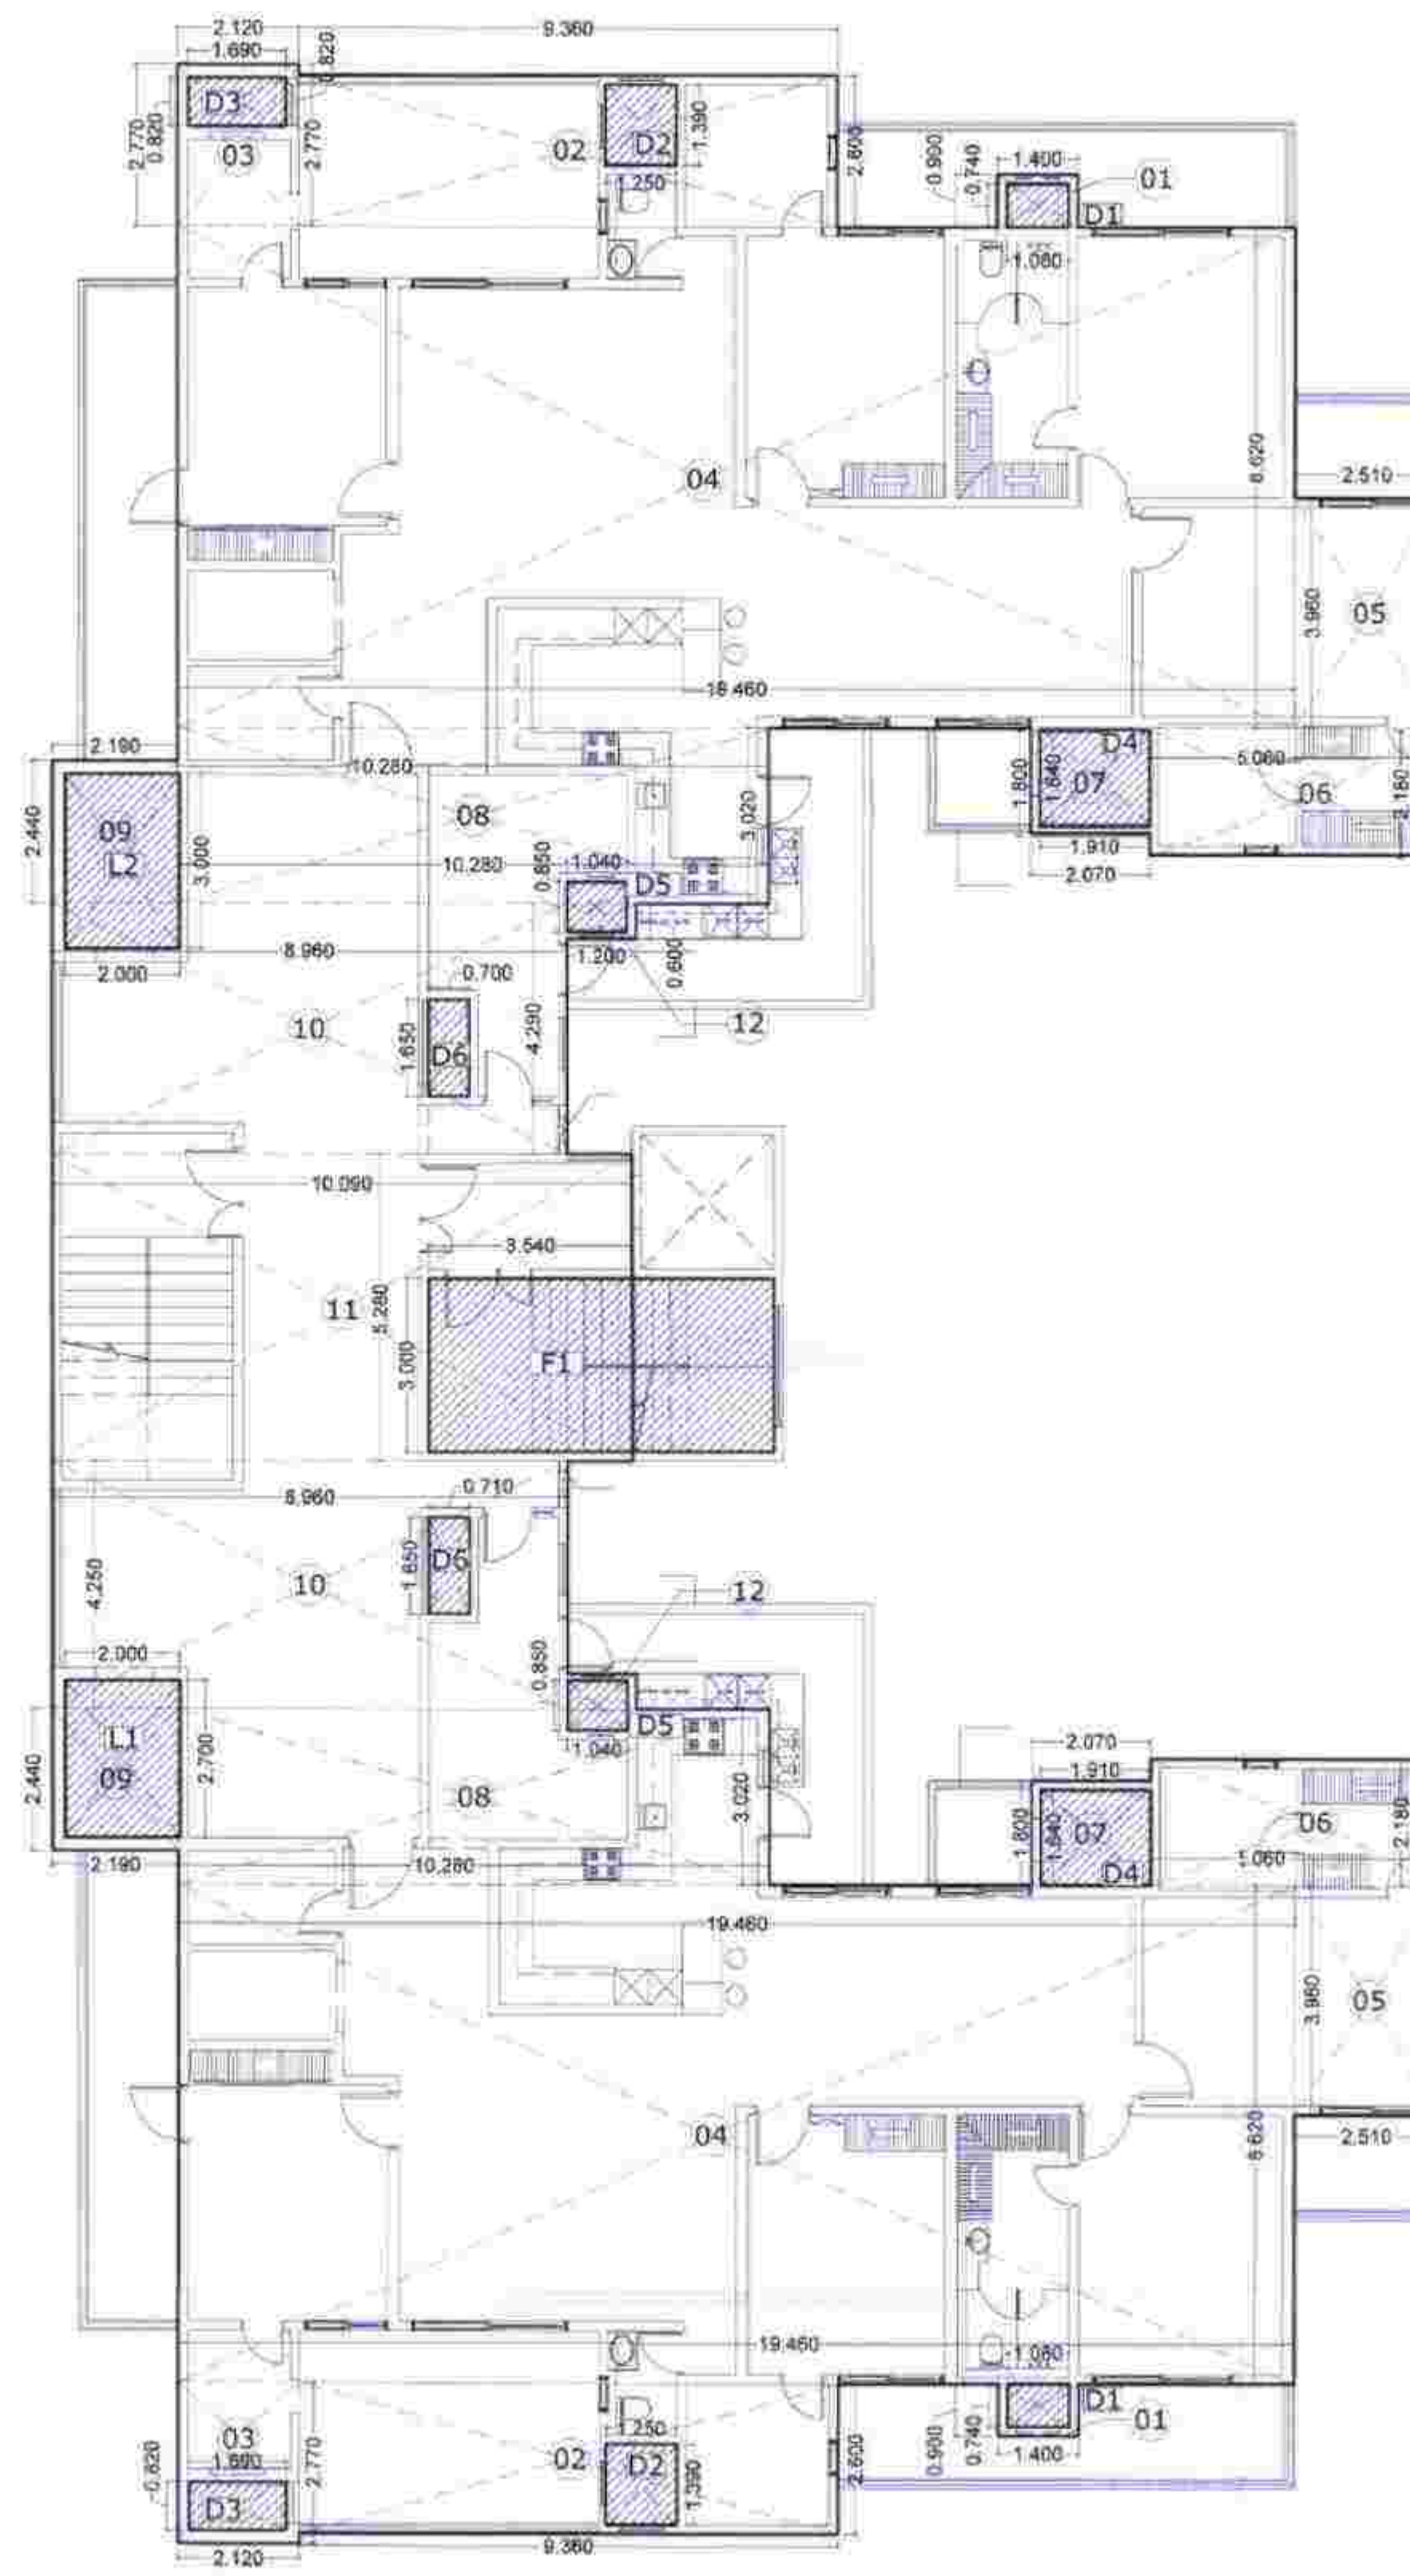TYPICAL FLOOR F.A.R. AREA DIAGRAM  
1st TO 12th FLOOR & 14th TO 23rd FLOOR

4BHK+UTILITY AREA STATEMENT

STILT FLOOR F.A.R. AREA STATEMENT

| DESCRIPTION              | L     | X | W.    | X | NO. | = | TOTAL          | UNIT         |
|--------------------------|-------|---|-------|---|-----|---|----------------|--------------|
| AREA OF RECTANGLE-01     | 2.710 | X | 1.840 | X | 2   | = | 9.973          | Sq.m.        |
| AREA OF RECTANGLE-02     | 2.380 | X | 3.230 | X | 1   | = | 7.687          | Sq.m.        |
| AREA OF RECTANGLE-03     | 2.620 | X | 5.780 | X | 1   | = | 15.144         | Sq.m.        |
| AREA OF RECTANGLE-04     | 3.700 | X | 5.280 | X | 1   | = | 19.536         | Sq.m.        |
| AREA OF RECTANGLE-05     | 3.320 | X | 6.320 | X | 1   | = | 20.982         | Sq.m.        |
| AREA OF RECTANGLE-06     | 2.380 | X | 3.530 | X | 1   | = | 8.401          | Sq.m.        |
| AREA OF DUCT-D1          | 2.120 | X | 1.290 | X | 2   | = | 5.470          | Sq.m.        |
| AREA OF DUCT-D2          | 1.880 | X | 4.630 | X | 2   | = | 17.409         | Sq.m.        |
| AREA OF DUCT-D3          | 2.300 | X | 2.140 | X | 2   | = | 9.844          | Sq.m.        |
| <b>STILT F.A.R. AREA</b> |       |   |       |   |     | = | <b>114.446</b> | <b>Sq.m.</b> |

F.A.R. AREA STATEMENT OF 1ST TO 12TH FLOOR & 14TH TO 23rd FLOOR

| DESCRIPTION                                                   | L       | X | W.     | X | NO. | = | TOTAL            | UNIT         |
|---------------------------------------------------------------|---------|---|--------|---|-----|---|------------------|--------------|
| AREA OF RECTANGLE-01                                          | 1.400   | X | 0.900  | X | 2   | = | 2.520            | Sq.m.        |
| AREA OF RECTANGLE-02                                          | 9.360   | X | 2.600  | X | 2   | = | 48.672           | Sq.m.        |
| AREA OF RECTANGLE-03                                          | 2.120   | X | 2.770  | X | 2   | = | 11.745           | Sq.m.        |
| AREA OF RECTANGLE-04                                          | 19.460  | X | 8.620  | X | 2   | = | 335.490          | Sq.m.        |
| AREA OF RECTANGLE-05                                          | 2.510   | X | 3.960  | X | 2   | = | 19.879           | Sq.m.        |
| AREA OF RECTANGLE-06                                          | 5.060   | X | 2.180  | X | 2   | = | 22.062           | Sq.m.        |
| AREA OF RECTANGLE-07                                          | 2.070   | X | 1.800  | X | 2   | = | 7.452            | Sq.m.        |
| AREA OF RECTANGLE-08                                          | 10.280  | X | 3.020  | X | 2   | = | 62.091           | Sq.m.        |
| AREA OF RECTANGLE-09                                          | 2.190   | X | 2.440  | X | 2   | = | 10.687           | Sq.m.        |
| AREA OF RECTANGLE-10                                          | 8.960   | X | 4.290  | X | 2   | = | 76.877           | Sq.m.        |
| AREA OF RECTANGLE-11                                          | 10.090  | X | 5.280  | X | 1   | = | 53.275           | Sq.m.        |
| <b>TOTAL</b>                                                  |         |   |        |   |     | = | <b>650.750</b>   | <b>Sq.m.</b> |
| <b>DEDUCTION AREA</b>                                         |         |   |        |   |     |   |                  |              |
| <b>DUCT AREA</b>                                              |         |   |        |   |     |   |                  |              |
| AREA OF RECTANGLE-D1                                          | 1.080   | X | 0.740  | X | 2   | = | 1.598            | Sq.m.        |
| AREA OF RECTANGLE-D2                                          | 1.250   | X | 1.390  | X | 2   | = | 3.475            | Sq.m.        |
| AREA OF RECTANGLE-D3                                          | 1.690   | X | 0.820  | X | 2   | = | 2.772            | Sq.m.        |
| AREA OF RECTANGLE-D4                                          | 1.910   | X | 1.640  | X | 2   | = | 6.265            | Sq.m.        |
| AREA OF RECTANGLE-D5                                          | 1.040   | X | 0.850  | X | 2   | = | 1.768            | Sq.m.        |
| AREA OF RECTANGLE-D6                                          | 0.700   | X | 1.650  | X | 2   | = | 2.310            | Sq.m.        |
| <b>TOTAL</b>                                                  |         |   |        |   |     | = | <b>18.188</b>    | <b>Sq.m.</b> |
| <b>LIFT AREA</b>                                              |         |   |        |   |     |   |                  |              |
| AREA OF LIFT-L1                                               | 2.000   | X | 2.700  | X | 1   | = | 5.400            | Sq.m.        |
| AREA OF LIFT-L2                                               | 2.000   | X | 3.000  | X | 1   | = | 6.000            | Sq.m.        |
| <b>FIRE ESCAPE STAIRCASE AREA</b>                             |         |   |        |   |     |   |                  |              |
| AREA OF RECTANGLE-F1                                          | 3.540   | X | 3.000  | X | 1   | = | 10.620           | Sq.m.        |
| <b>TOTAL (DEDUCTION AREA+DUCT+LIFT+FIRE ESCAPE STAIRCASE)</b> |         |   |        |   |     | = | <b>40.208</b>    | <b>Sq.m.</b> |
| <b>AREA OF ONE FLOOR</b>                                      | 650.750 | - | 40.208 |   |     | = | <b>610.543</b>   | <b>Sq.m.</b> |
| <b>AREA OF 1st TO 12th &amp; 14th TO 23rd FLOOR</b>           | 610.543 |   |        | X | 22  | = | <b>13431.937</b> | <b>Sq.m.</b> |

PROJECT:  
REVISED GROUP HOUSING OF  
"MARBELLA GRAND" SECTOR- 82 MOHALI.

TITLE:-  
BLOCK-C (4BHK+UTILITY)  
STILT FLOOR (F.A.R. AREA DIAGRAM) &  
TYPICAL FLOOR 1st TO 12th FLOOR & 14th  
TO 23rd FLOOR (F.A.R. AREA DIAGRAM)

ARCHITECT  
An. Tripathi Girdhar  
OWNER  
For SRS Development & Promoters  
Authorized Sign.

ARCHITECTS:  
The Design Studio  
ARCHITECTS/INTERIOR DESIGNERS & TURNKEY PROJECTS  
SCO 230-31, THIRD FLOOR, SEC. 34-A,  
CHANDIGARH, Ph. 0172-5016372

Approved  
Drawn:  
Chetan Nagpal  
Date: 20.10.2021

THIS DRAWING IS THE PROPERTY OF THE CONSULTANT. NO PART OF THIS  
SHALL BE USED, COPIED OR REPRODUCED WITHOUT THEIR WRITTEN PERMISSION

SCALE: NTS  
DRG. NO. =



Chief Town Planner,  
Punjab, Chandigarh.  
No. 6603 CTP (162) / S.F. 120  
Date: 26/10/2021







Chief Town Planner  
Punjab, Chandigarh  
No. 6603 CTP/003/51-12  
Date: 26-10-2021

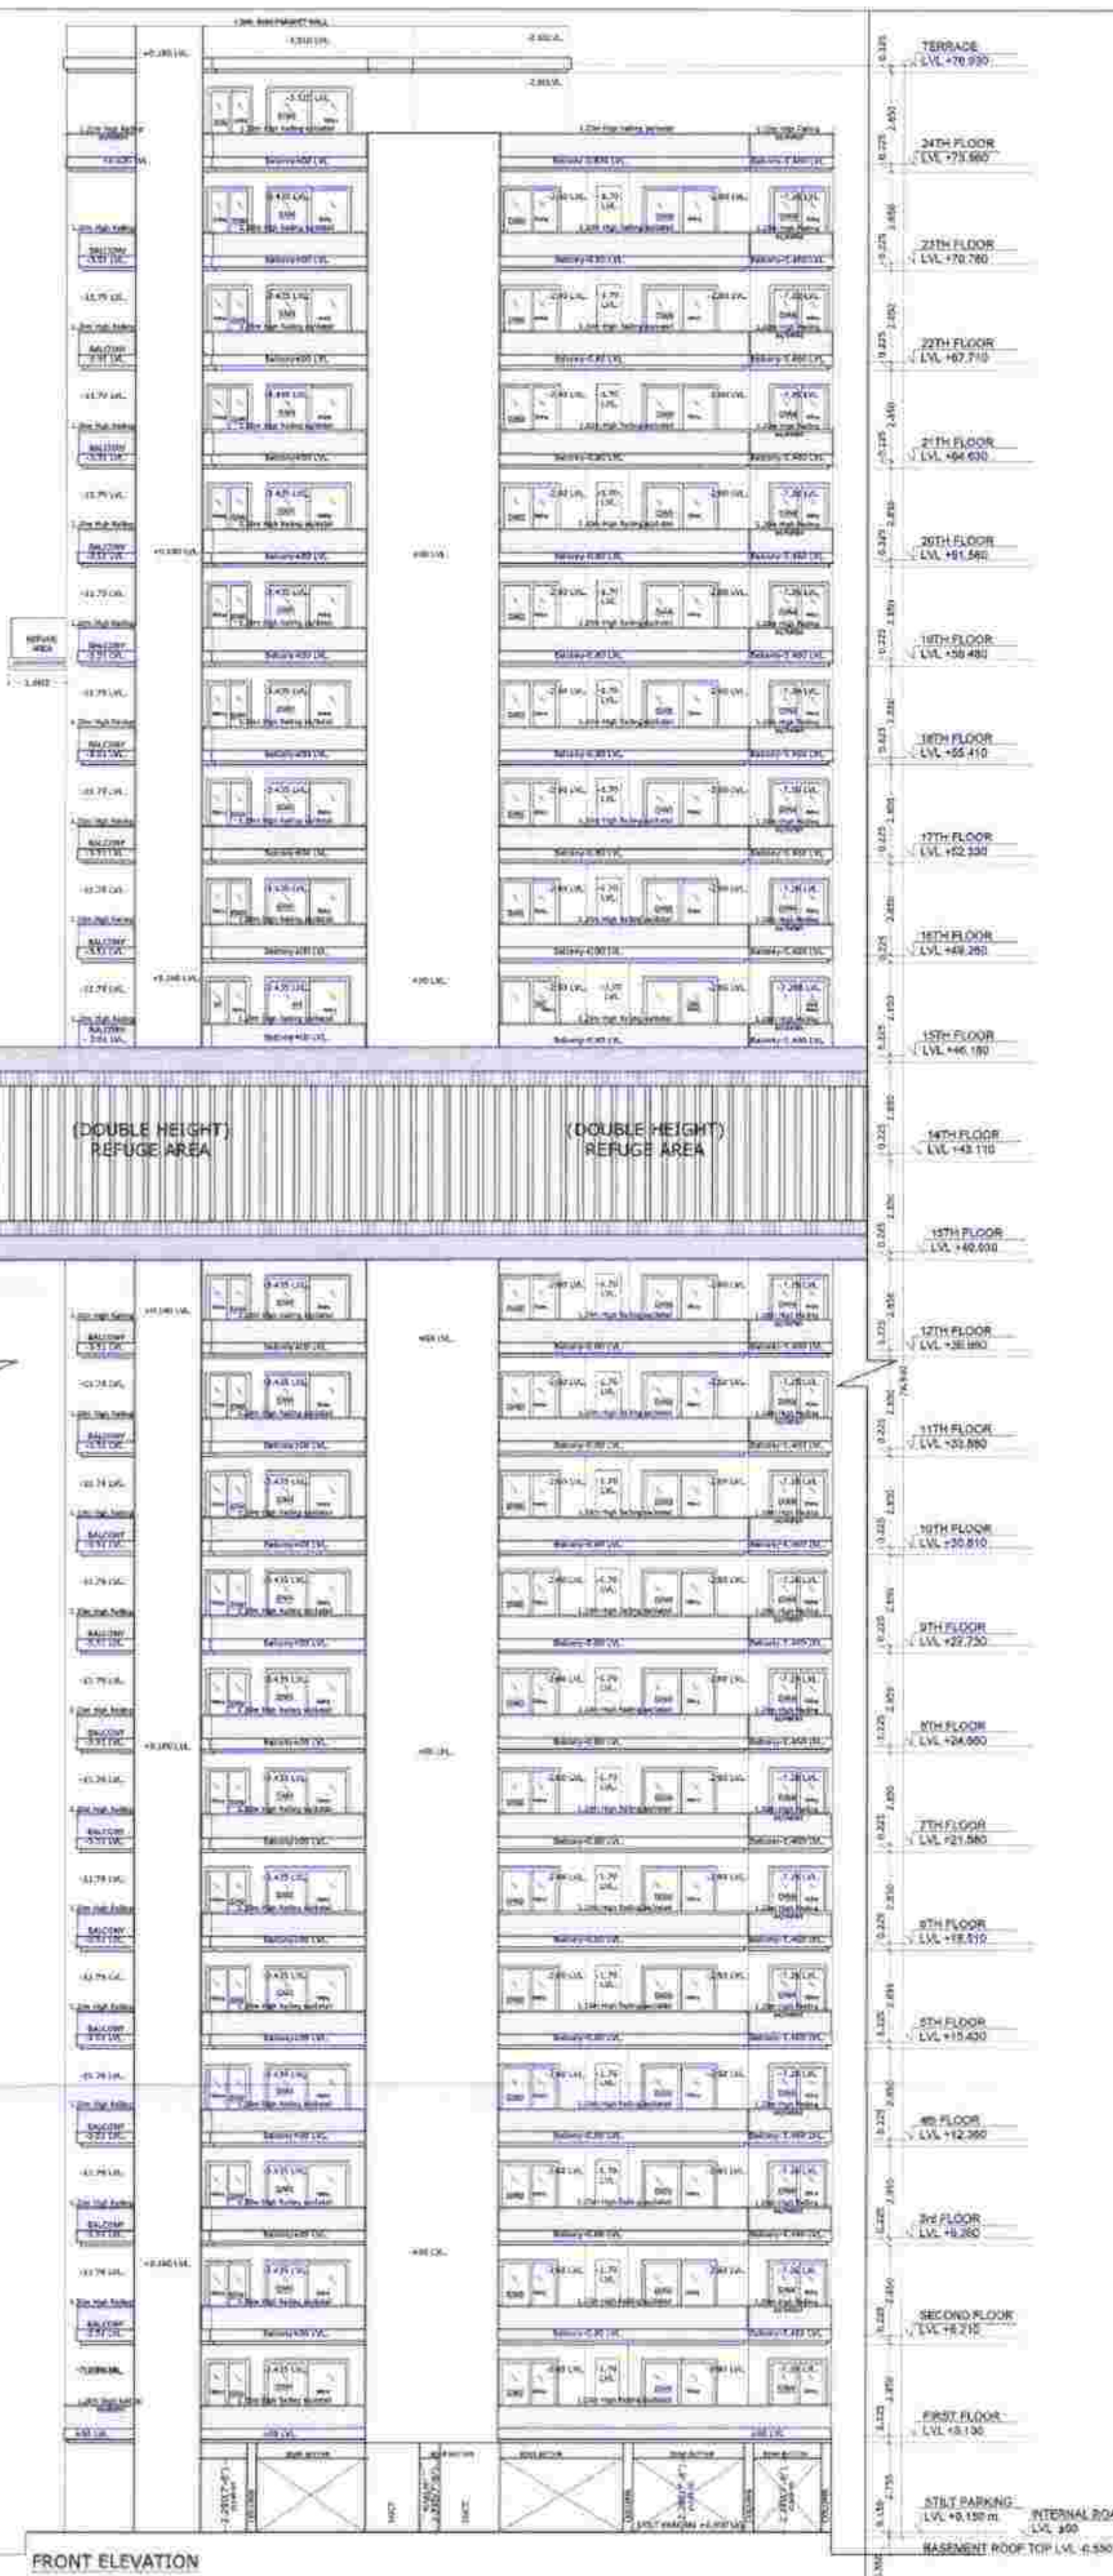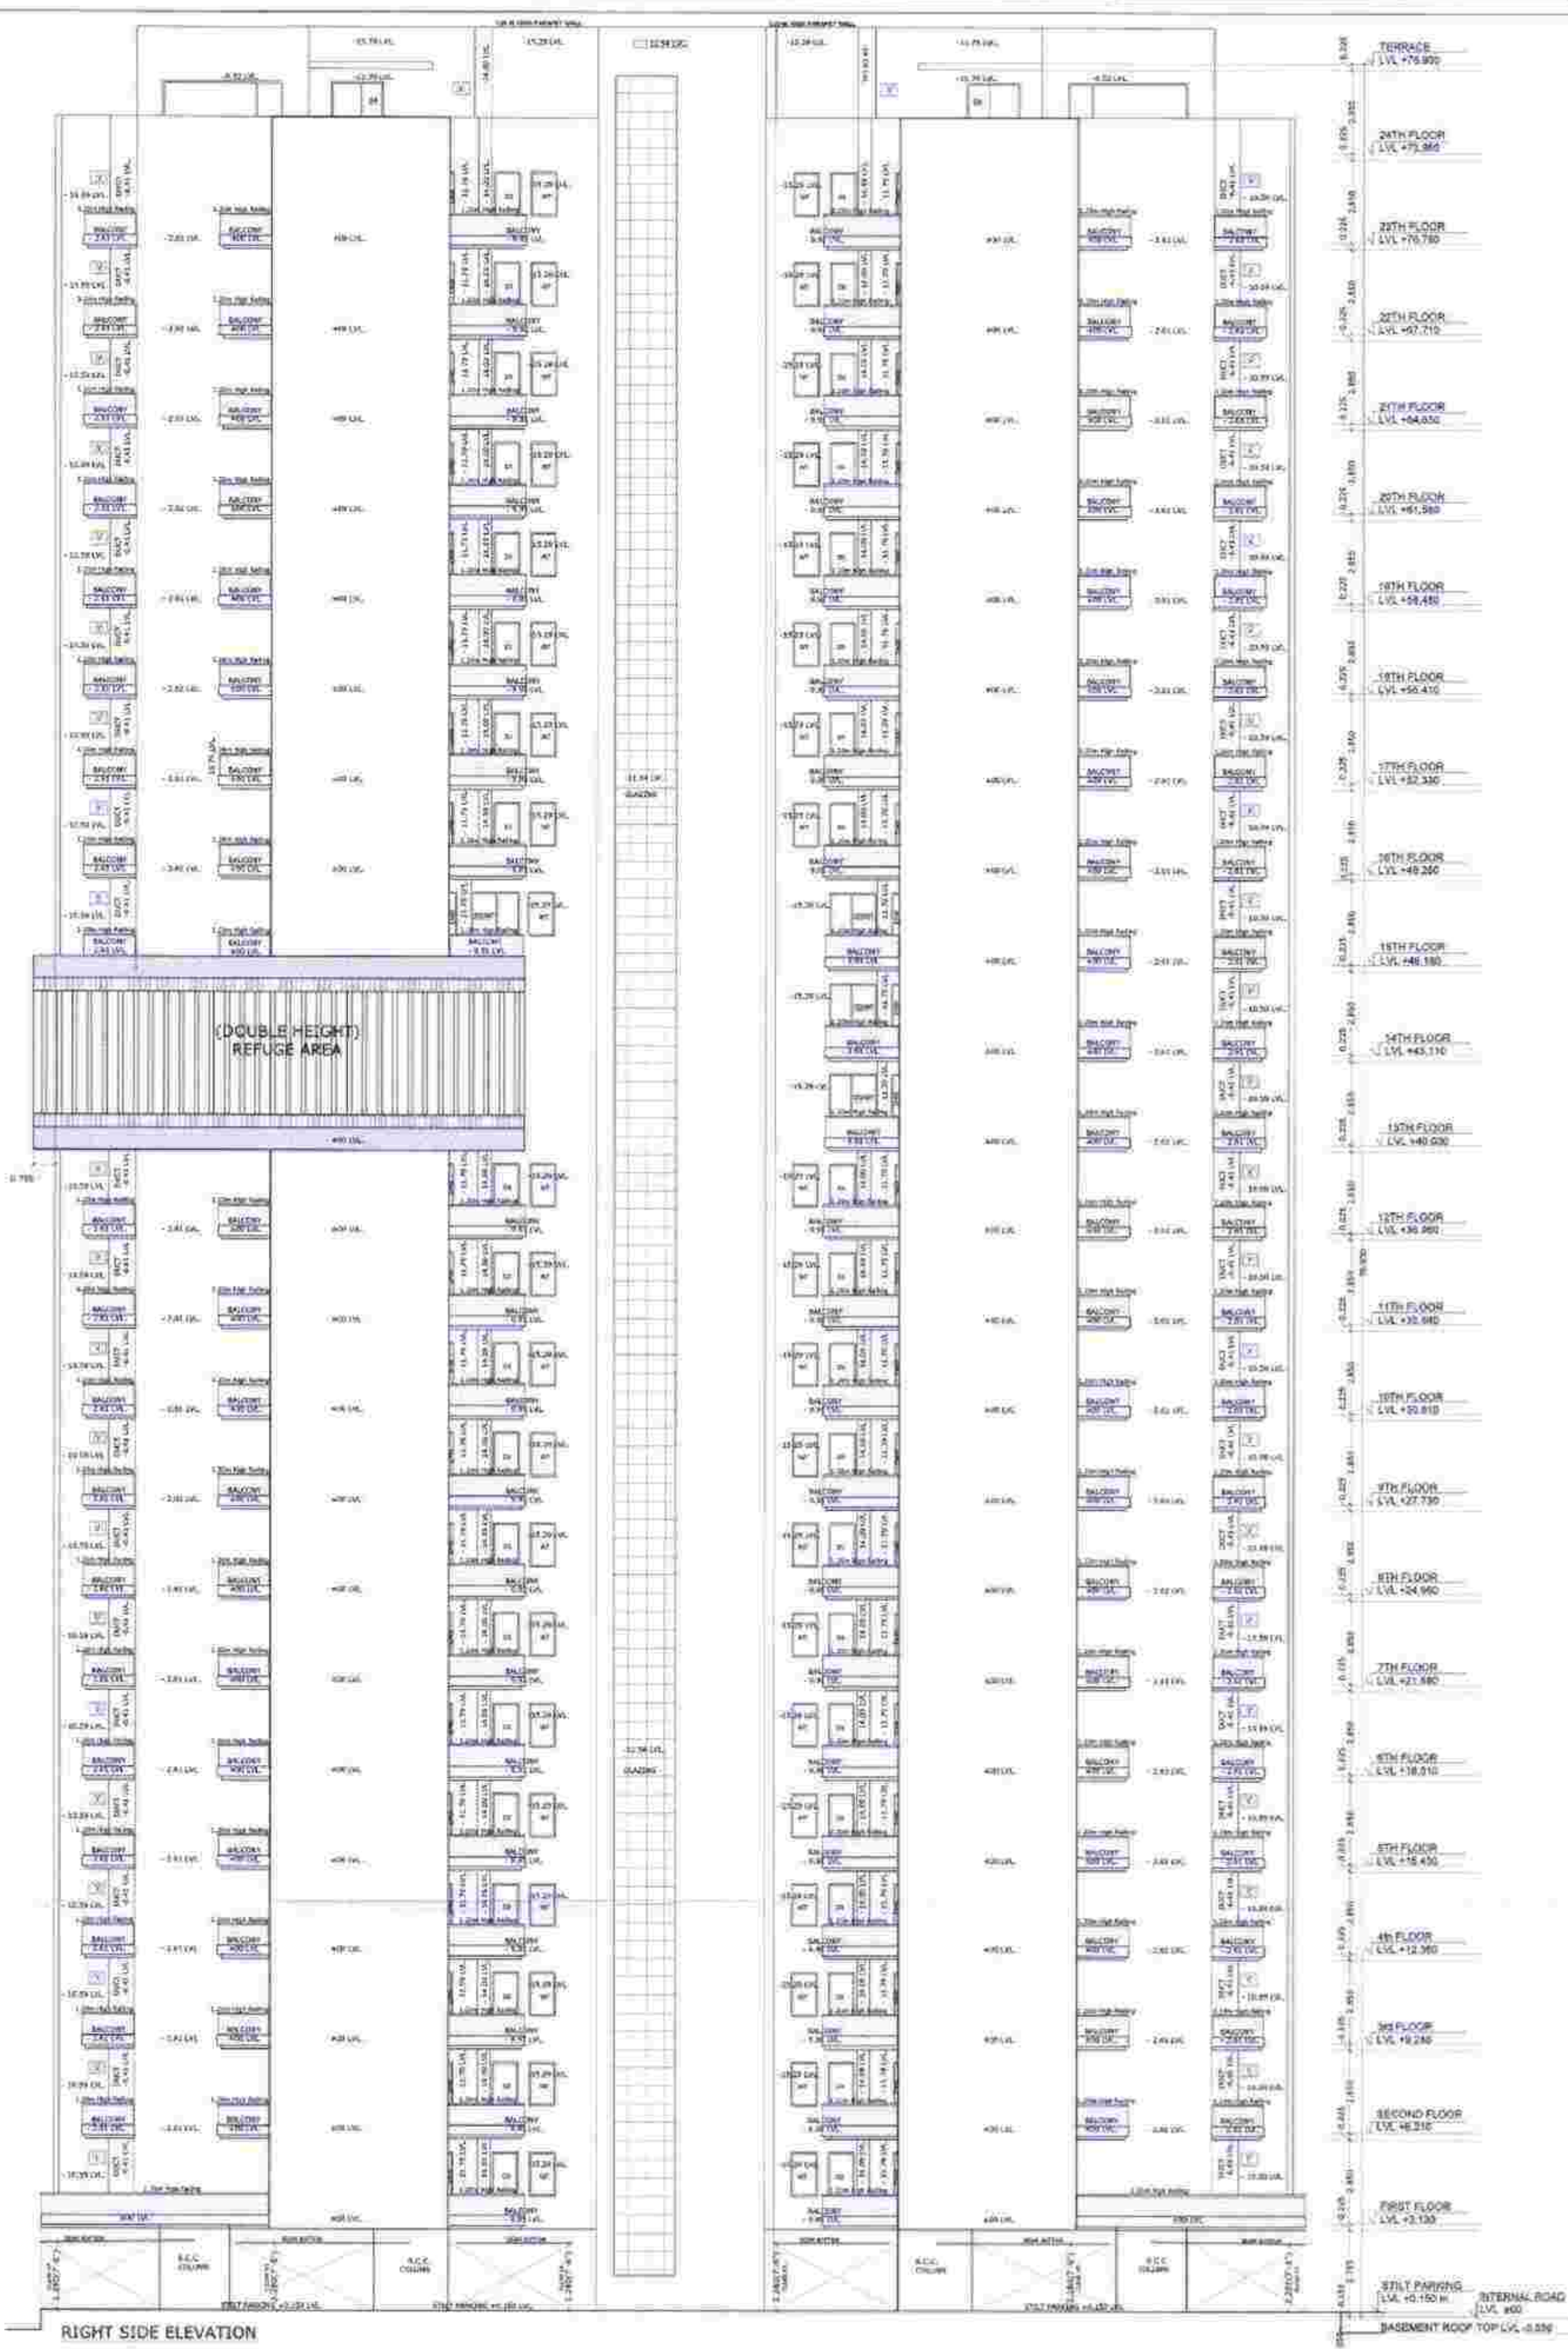

PROJECT:  
REVISED GROUP HOUSING OF  
"MARBELLA GRAND" SECTOR-82 MOHALI

TITLE:  
BLOCK-C (4 BHK+UTILITY)  
FRONT ELEVATION & RIGHT SIDE ELEVATION

ARCHITECT  
Ae. Tripat Girdhar  
88684450

OWNER  
For SRG Developers & Promoters


APPROVED  
Chetan Nagpal  
Date: 26.10.2021

ARCHITECTS  
The Design Studio  
ARCHITECTS/DESIGNERS/ENGINEERS & TURNKEY PROJECTS  
SCO 230-31, THIRD FLOOR, SECTOR-34-A,  
CHANDIGARH. Ph: 0172-5916372

THIS DRAWING IS THE PROPERTY OF THE CONSULTANTS NO PART OF THIS  
SHALL BE USED, REPRODUCED OR TRANSMITTED IN ANY FORM OR BY ANY MEANS  
ELECTRONIC OR MECHANICAL, INCLUDING PHOTOCOPYING, RECORDING, OR BY ANY INFORMATION STORAGE AND RETRIEVAL SYSTEM, WITHOUT THE WRITTEN PERMISSION OF THE CONSULTANTS.

SCALE: NTS

DRG. NO. 8

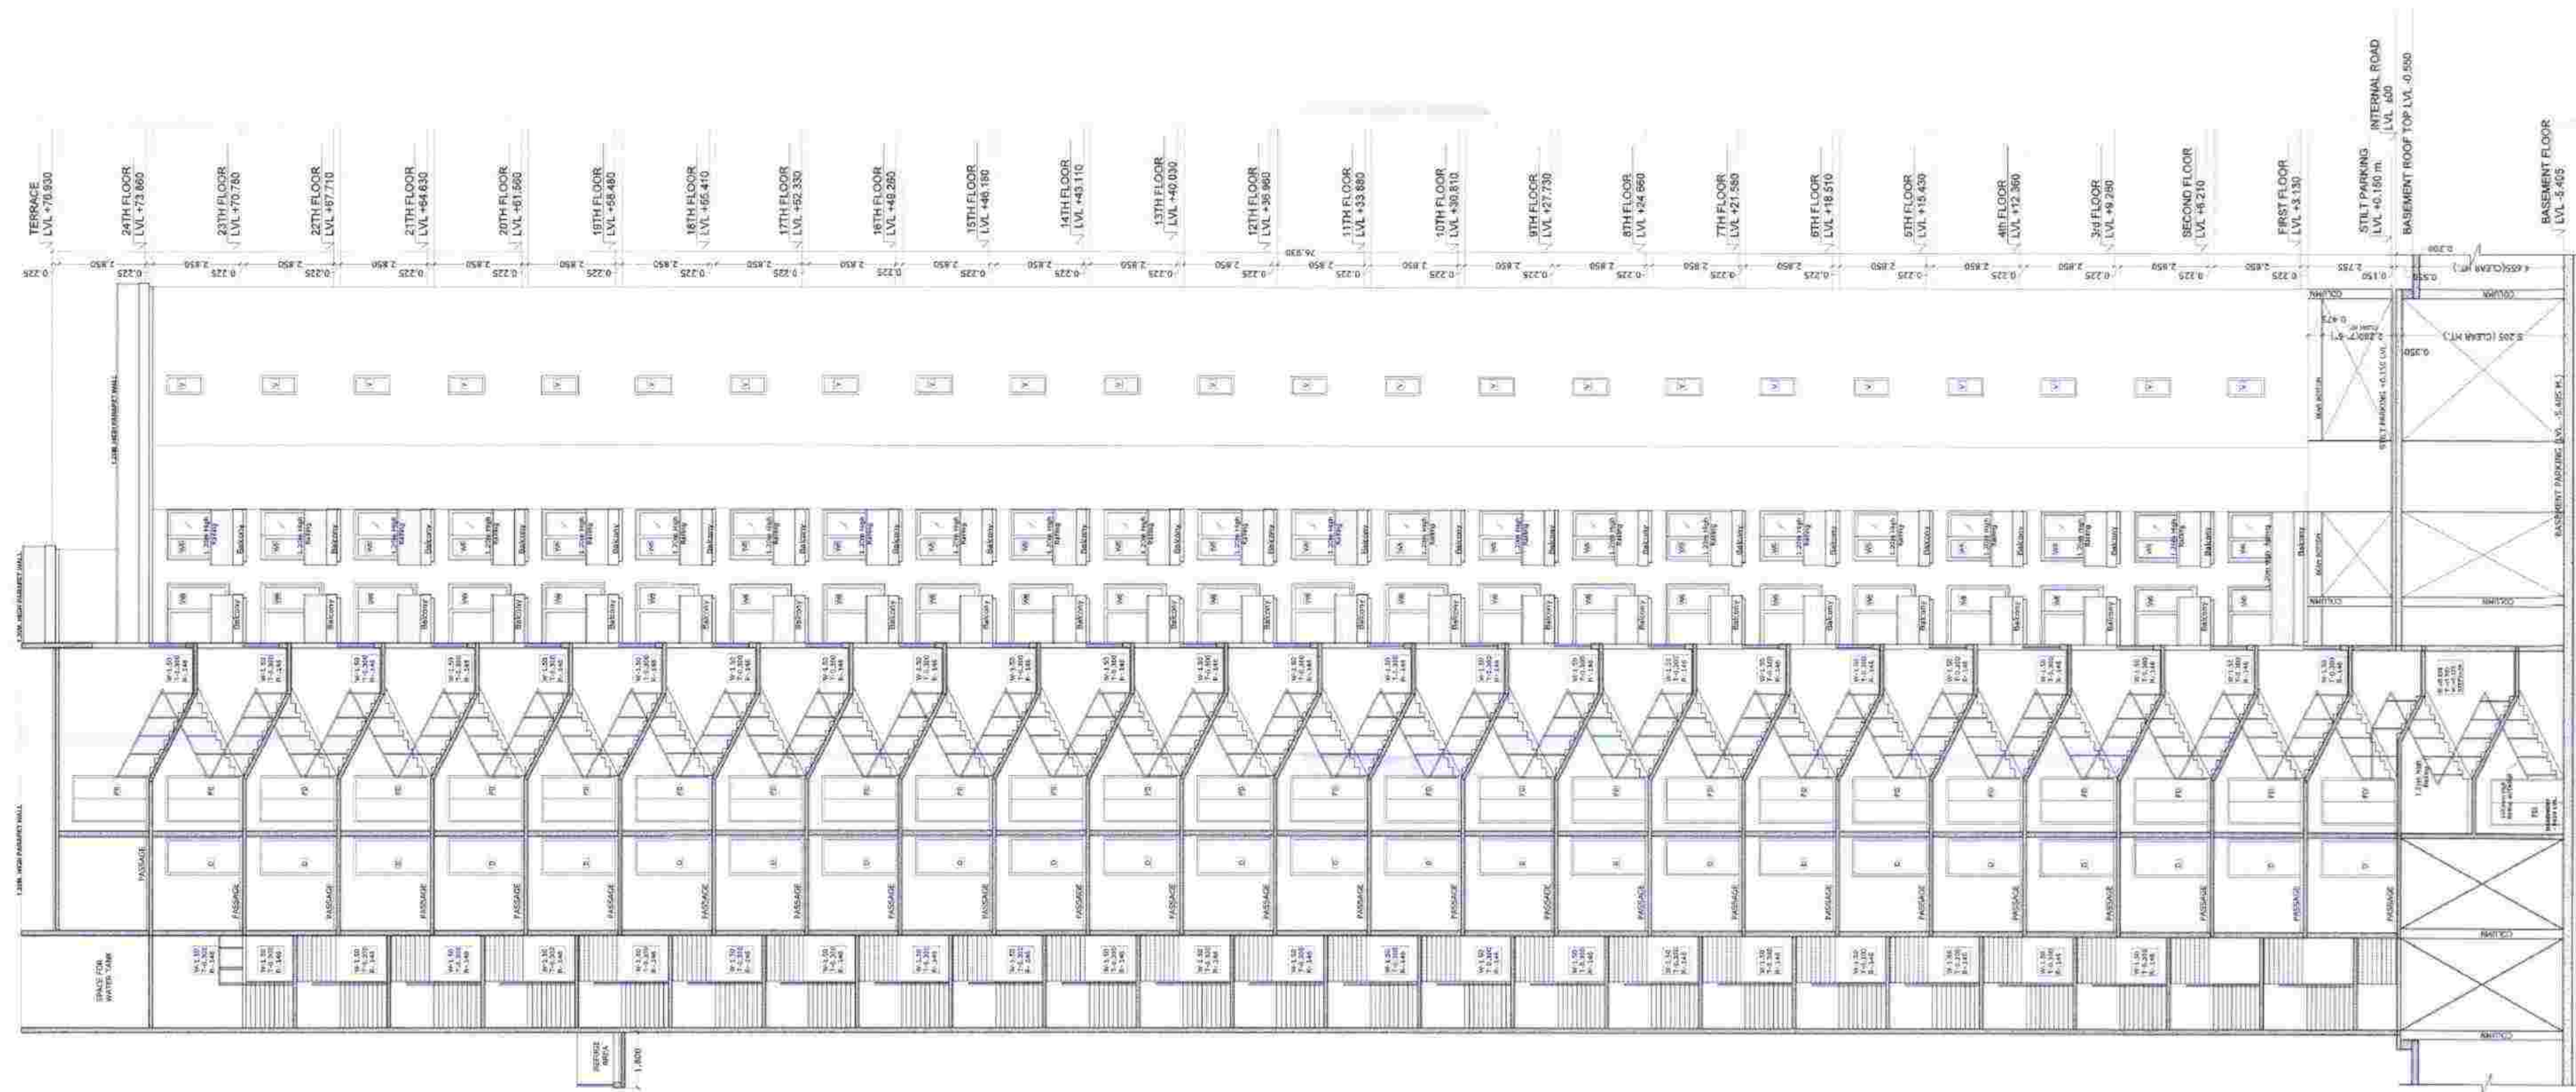

PROJECT: REVISED GROUP HOUSING OF "MARBELLA GRAND" SECTOR- 82 NOHALI.

TITLE: BLOCK-C (4 BHK+UTILITY) SECTION-AA

ARCHITECT: Av. Tripathi Architects For SRG Developers & Promoters

ARCHITECTS: The Design Studio ARCHITECTS AND DESIGNERS, 3RD FLOOR, SEC-34/A, CHANDIGARH, PIN- 160035

APPROVED: [Signature] AUTHORIZED SIGNATURE

DRAWN: [Signature] DATE: 25.12.2021

SCALE: NTS

DRG. NO. =


Shri. Anil Kumar, Project Manager, 26/12/2021

No. 2603, 27/12/2021

26/12/2021

ਮਿਸਟਰ. ਰਾਮਕਾ, ਐਚ.ਏ.ਐਮ. ਨਗਰ  
ਉਪ ਮੰਤਰ ਵਿਸ਼ੇਸ਼ (ਮਿਸਟਰ.)  
ਰਾਮਕਾ, ਐਚ.ਏ.ਐਮ. ਨਗਰ

Chetan Nagpal  
Panjab, Chandigarh  
No. 6603 CTP(82)/51-12  
Date 26-10-2021

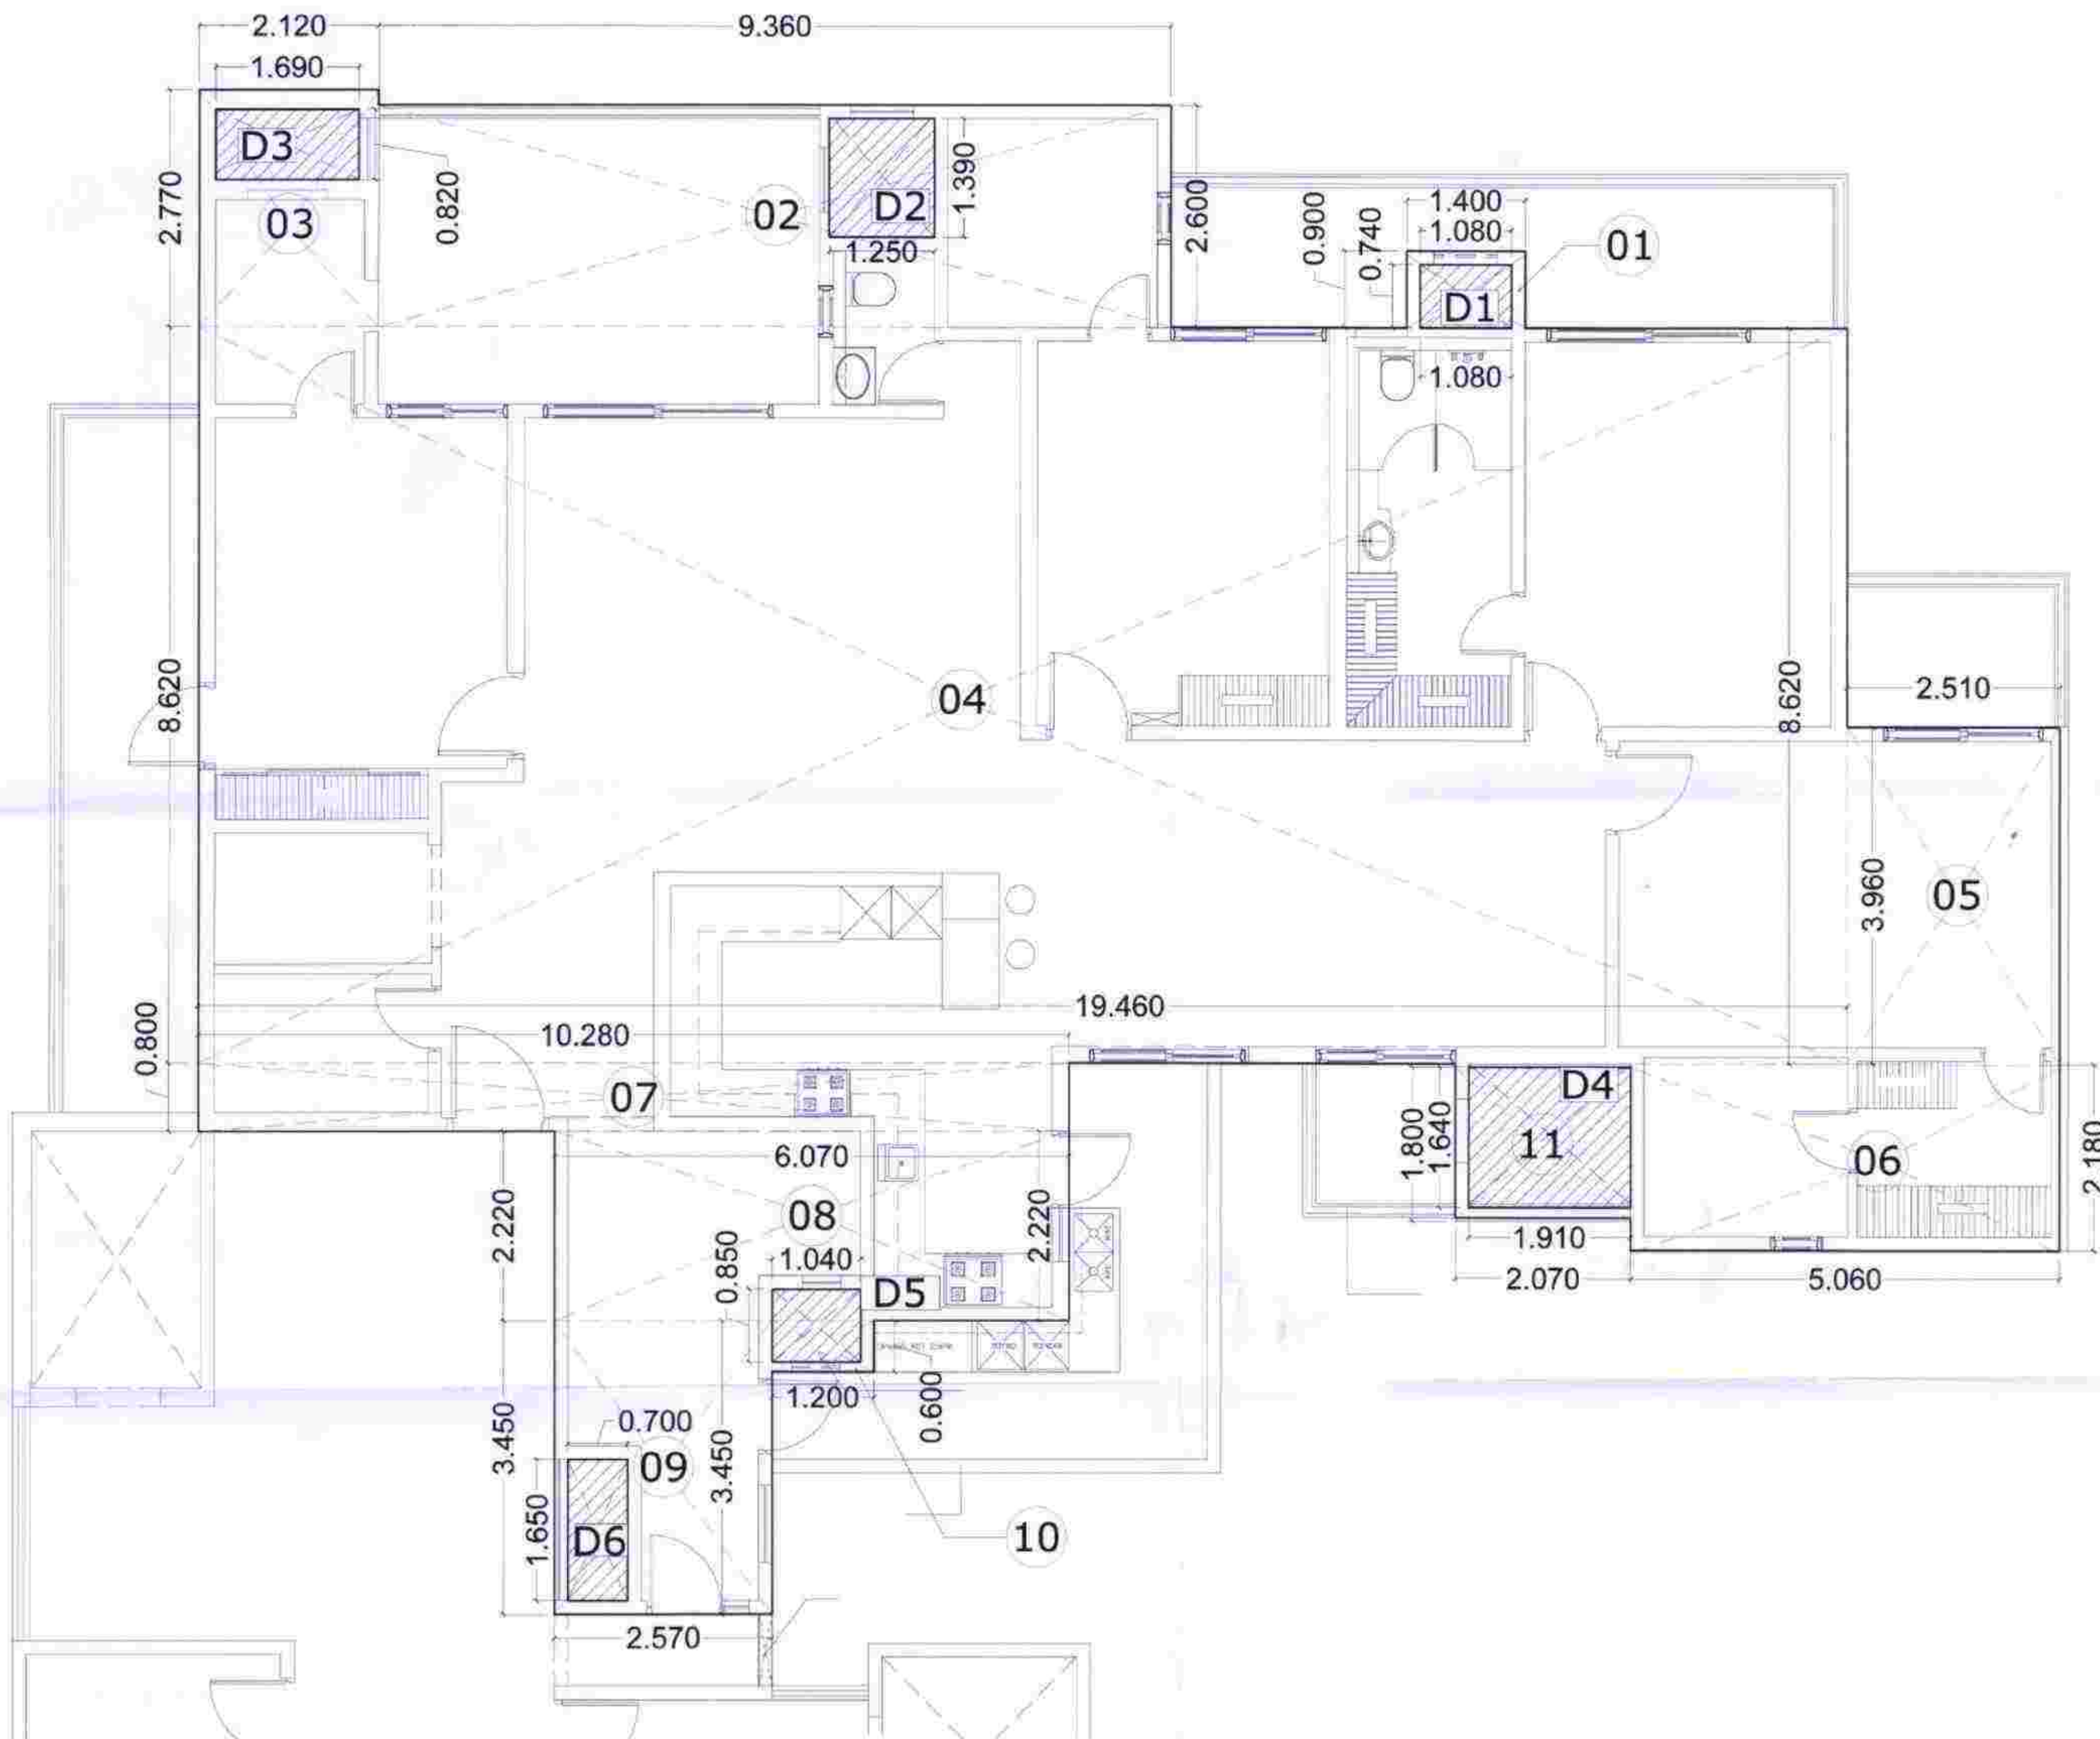

| SINGLE D.U. AREA STATEMENT  |         |   |       |   |     |               |
|-----------------------------|---------|---|-------|---|-----|---------------|
| DESCRIPTION                 | L       | X | W.    | X | NO. | TOTAL UNIT    |
| AREA OF RECTANGLE-01        | 1.400   | X | 0.900 | X | 1   | 1.260 Sq.m.   |
| AREA OF RECTANGLE-02        | 9.360   | X | 2.600 | X | 1   | 24.336 Sq.m.  |
| AREA OF RECTANGLE-03        | 2.210   | X | 2.770 | X | 1   | 6.122 Sq.m.   |
| AREA OF RECTANGLE-04        | 19.460  | X | 8.620 | X | 1   | 167.745 Sq.m. |
| AREA OF RECTANGLE-05        | 2.510   | X | 3.960 | X | 1   | 9.940 Sq.m.   |
| AREA OF RECTANGLE-06        | 5.060   | X | 2.180 | X | 1   | 11.031 Sq.m.  |
| AREA OF RECTANGLE-07        | 10.280  | X | 0.800 | X | 1   | 8.224 Sq.m.   |
| AREA OF RECTANGLE-08        | 6.070   | X | 2.220 | X | 1   | 13.475 Sq.m.  |
| AREA OF RECTANGLE-09        | 2.570   | X | 3.450 | X | 1   | 8.867 Sq.m.   |
| AREA OF RECTANGLE-10        | 1.200   | X | 0.600 | X | 1   | 0.720 Sq.m.   |
| AREA OF RECTANGLE-11        | 2.070   | X | 1.800 | X | 1   | 3.726 Sq.m.   |
| TOTAL                       |         |   |       |   |     | 255.445 Sq.m. |
| DEDUCTION AREA              |         |   |       |   |     |               |
| DUCT AREA                   |         |   |       |   |     |               |
| AREA OF RECTANGLE-D1        | 1.080   | X | 0.740 | X | 1   | 0.799 Sq.m.   |
| AREA OF RECTANGLE-D2        | 1.250   | X | 1.390 | X | 1   | 1.738 Sq.m.   |
| AREA OF RECTANGLE-D3        | 1.690   | X | 0.820 | X | 1   | 1.386 Sq.m.   |
| AREA OF RECTANGLE-D4        | 1.910   | X | 1.640 | X | 1   | 3.132 Sq.m.   |
| AREA OF RECTANGLE-D5        | 1.040   | X | 0.850 | X | 1   | 0.884 Sq.m.   |
| AREA OF RECTANGLE-D6        | 0.700   | X | 1.650 | X | 1   | 1.155 Sq.m.   |
| TOTAL                       |         |   |       |   |     | 9.094 Sq.m.   |
| TOTAL (DEDUCTION AREA+DUCT) |         |   |       |   |     | 9.094 Sq.m.   |
| AREA OF SINGLE DU           | 255.445 | - | 9.094 |   |     | 246.351 Sq.m. |
| SINGLE D.U. AREA STATEMENT  | 246.351 |   |       | X | 1   | 246.351 Sq.m. |

PROJECT:  
REVISED GROUP HOUSING OF  
"MARBELLA GRAND" SECTOR- 82 MOHALI.

TITLE:-  
BLOCK-C (4BHK+UTILITY)  
SINGLE D.U. AREA DIAGRAM  
FOR PARKING PURPOSE ONLY

ARCHITECT

Ar. Tripar Girdhar  
Signature

OWNER

For SRG Developers & Promoters

Authorized Sig.

ARCHITECTS :

The Design Studio

ARCHITECTS, INTERIOR DESIGNERS & Turnkey projects  
SCO 230-31, THIRD FLOOR, SEC. 34-A,  
CHANDIGARH, Ph. -0172-5016372

Approved

Drawn:

Chetan Nagpal

Date:

20.10.2021

THIS DRAWING IS THE PROPERTY OF THE CONSULTANTS. NO PART OF THIS  
SHALL BE USED, COPIED OR REPRODUCED WITHOUT THEIR WRITTEN PERMISSION

SCALE : NTS

DRG. NO. =